1 A4.1 NORTH GEST LAWN ELEVATION

SCALE : 1/8" = 1' - 0"

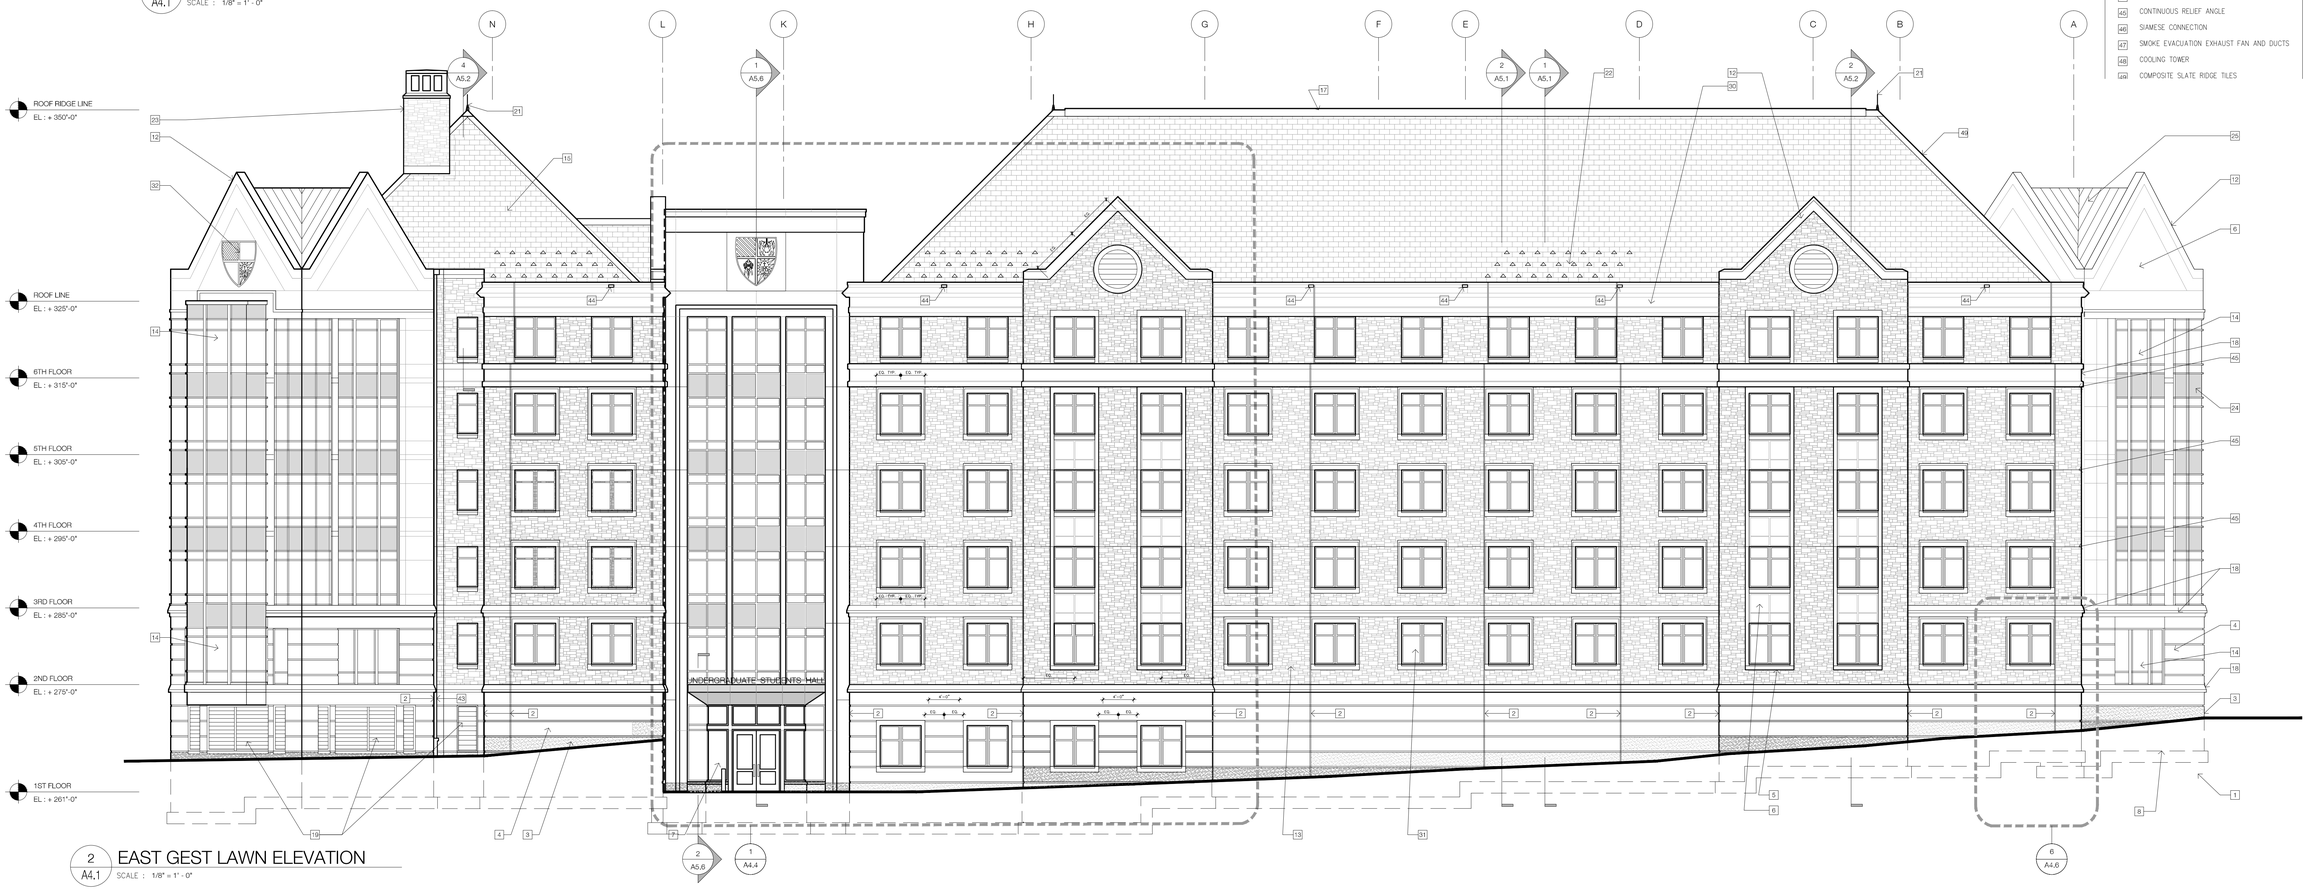

2 A4.1 EAST GEST LAWN ELEVATION

SCALE : 1/8" = 1' - 0"

ELEVATION KEY

1. REINFORCED CONCRETE SPREAD FOOTING: SEE STRUCTURAL ENGINEERING DRAWINGS FOR DETAILS
2. CJ : VERTICAL CONTROL JOINTS
3. GRANITE BASE (THERMAL FINISH)
4. SMOOTH LIMESTONE VENEER BUILDING BASE
5. SMOOTH LIMESTONE MASONRY VENEER WINDOW SURROUND W/ WINDOW SILL AND CONTINUOUS SMOOTH LIMESTONE BAND AT HEAD
6. SMOOTH LIMESTONE MASONRY VENEER PANEL
7. MAIN ENTRANCE VESTIBULE
8. CONCRETE SLAB ON GRADE: SEE STRUCTURAL ENGINEERING DRAWINGS FOR DETAILS
9. ENCLOSED STAIR 3 BEYOND FIRST TO SECOND FLOORS ONLY
10. SMOOTH STONE SILL AND GRANITE BASE, REFER TO WALL SECTIONS FOR DETAILS
11. STRUCTURAL FRAMING FOR COOLING TOWER DUNNAGE AND HIGH PARAPET SUPPORT
12. CONTINUOUS LIMESTONE COPING
13. FIELD STONE: RANDOM ASHLAR STONE COURSING
14. ALUMINUM CURTAIN WALL SYSTEM
15. COMPOSITE SLATE SHINGLES
16. FLAT ROOF MODIFIED BITUMEN ROOFING SYSTEM
17. CONTINUOUS RIDGE VENT
18. CONTINUOUS SMOOTH LIMESTONE MASONRY BAND
19. MECHANICAL LOUVER
20. ROOF LINE BEYOND
21. ORNAMENTAL LIGHTENING PROTECTION RODS, SPACED AS REQUIRED CONTINUOUSLY AT BUILDING ROOF RIDGE LINES
22. THREE ROWS OF SNOW GUARDS AT ROOF PERIMETERS, SEE SPECIFICATIONS FOR MATERIAL TYPE AND COLOR
23. MASONRY CHIMNEY
24. SPANDREL GLASS PANEL
25. STANDING SEAM ZINC ROOF
26. EXTERIOR LIGHT FIXTURE
27. SMOOTH GLAZED STONE VENEER VERTICAL MULLIONS
28. EXTERIOR DOOR SEE DOOR SCHEDULE FOR DETAILS
29. INTEGRAL RECESSED GUTTER SYSTEM W/ STAINLESS STEEL FLASHING
30. STONE MASONRY VENEER CORNICE
31. ALUMINUM SINGLE HUNG WINDOW (TYP)
32. SAINT JOSEPH'S UNIVERSITY SHIELD SIGNAGE SET IN LIMESTONE VENEER PEDIMENT
33. MASONRY WALL
34. ROLL UP DOOR
35. 3' HIGH CONCRETE FILL STEEL BOLLARDS W/ CONCRETE FOOTINGS
36. EXJ: CONTINUOUS VERTICAL EXPANSION JOINT W/COVER
37. GLAZED ALUMINUM BREAK METAL
38. STAINLESS STEEL LETTERS
39. ALUMINUM FRAME FIXED WINDOW W/STONE SILL AND SMOOTH STONE SURROUND
40. WROUGHT IRON GATE
41. CARD READER: ADA ACCESSIBLE
42. HOSE BIBB: ANTI FREEZE WALL HYDRANT (WH)
43. RAINWATER CONDUCTOR AND SPLASH BLOCK: SEE PLUMBING DRAWINGS FOR DETAILS/SIZES
44. SCUPPER
45. CONTINUOUS RELIEF ANGLE
46. SIAMESE CONNECTION
47. SMOKE EVACUATION EXHAUST FAN AND DUCTS
48. COOLING TOWER
49. COMPOSITE SLATE RIDGE TILES

PZS ARCHITECTS
5312-18 RIDGE AVENUE PHILADELPHIA, PA 19128
215 / 483-1915 FAX 215 / 600-0484

SAINT JOSEPH'S UNIVERSITY
FRESHMAN RESIDENCE HALL
5700-30 City Avenue
Philadelphia, PA 19131

Project Team:

Structural Engineer:
Joseph Barbato Associates, LLC
100 Chadds Ford Professional Center
6 Dickinson Drive, Ste. 103
Phone: (610) 558-6050

Civil Engineer:
Hunt Engineering Company
22 East King Street
Malvern, PA 19355
Phone: (610) 644-4600

MEP Engineer:
McHugh Engineering Associates
550 Pinetown Road Suite 205
Fort Washington, PA 19034
215-641-1158

Site Civil Engineer
& Landscape Architects:
Hunt Engineering Associates
22 East King Street
P.O. Box 537
Malvern, PA 19355
610-644-4600

Landscape Architect:
OLIN
Public Ledger Bldg, Ste 1123
150 South Independence Mall West
Philadelphia, PA 19106
215-540-0030

Contractor Acknowledgement:

By using or agreeing to use any of the information set forth on the project drawings and specifications, each contractor, subcontractor and/or supplier acknowledges that:
(a) it has thoroughly reviewed all of the project drawings, specifications and existing conditions to obtain the information necessary for performance of its work scope;
(b) it has verified that the information used is accurate and complete;
(c) it will report any inaccurate or incomplete information to the project architect immediately upon becoming aware of the error or omission; and
(d) it will look solely to the party it has a contract with to recover economic losses or damages which are caused or alleged to have been caused by errors or omissions in the information used.

Note:

All contractors and sub-contractors shall be responsible for reviewing all drawings and all section of the specifications for coordination of their work. Any discrepancies in their respective trades shall be reported to the architect prior to finalizing their bids.

SEAL:

REVISIONS :

No.	Date	Issue
	08/09/10	SCHEMATIC PRICING SET FOR REVIEW
	10/22/10	100% DESIGN DEVELOPMENT
	02/04/11	85% CONSTRUCTION DOCUMENTS
	02/17/11	PERMIT SET
	03/11/11	100% CONSTRUCTION DOCUMENTS

Drawing Title

BUILDING SECTION & ELEVATIONS

Scale:	As Noted	Drawn by :	VA / MLS
Date:	12-20-10	Checked by:	AR

Sheet # :

A4.1

Project # : 0828.B

1 A4.2 WEST ELEVATION
SCALE : 1/8" = 1' - 0"

NOTE: SEE A4.1 FOR ELEVATION KEY NOTES

2 A4.2 SOUTH ELEVATION
SCALE : 1/8" = 1' - 0"

NOTE: SEE A4.1 FOR ELEVATION KEY NOTES

3 A4.2 PARTIAL WEST ELEVATION @EXIT
SCALE: 1/8"=1'-0"

PZS ARCHITECTS
5312-18 RIDGE AVENUE PHILADELPHIA, PA 19128
215 / 483-1915 FAX 215 / 930-0484

SAINT JOSEPH'S UNIVERSITY
FRESHMAN RESIDENCE HALL
5700-30 City Avenue
Philadelphia, PA 19131

Project Team:

Structural Engineer:
Joseph Barbato Associates, LLC
100 Chadds Ford Professional Center
6 Dickinson Drive, Ste. 103
Phone: (610) 558-6050

Civil Engineer:
Hunt Engineering Company
22 East King Street
Malvern, PA 19355
Phone: (610) 644-4600

MEP Engineer:
McHugh Engineering Associates
550 Pinetown Road Suite 205
Fort Washington, PA 19034
215-641-1158

Site Civil Engineer
& Landscape Architects:
Hunt Engineering Associates
22 East King Street
P.O. Box 537
Malvern, PA 19355
610-644-4600

Landscape Architect:
OLIN
Public Ledger Bldg, Ste 1123
150 South Independence Mall West
Philadelphia, PA 19106
215-540-0030

Contractor Acknowledgement:

By using or agreeing to use any of the information set forth on the project drawings and specifications, each contractor, subcontractor and/or supplier acknowledges that:
(a) it has thoroughly reviewed all of the project drawings, specifications and existing conditions to obtain the information necessary for performance of its work scope;
(b) it has verified that the information used is accurate and complete;
(c) it will report any inaccurate or incomplete information to the project architect immediately upon becoming aware of the error or omission; and
(d) it will look solely to the party it has a contract with to recover economic losses or damages which are caused or alleged to have been caused by errors or omissions in the information used.

Note:

All contractors and sub-contractors shall be responsible for reviewing all drawings and all section of the specifications for coordination of their work. Any discrepancies in their respective trades shall be reported to the architect prior to finalizing their bids.

SEAL:

REVISIONS :

No.	Date	Issue
	08/09/10	SCHEMATIC PRICING SET FOR REVIEW
	10/22/10	100% DESIGN DEVELOPMENT
	02/04/11	85% CONSTRUCTION DOCUMENTS
	02/17/11	PERMIT SET
	03/11/11	100% CONSTRUCTION DOCUMENTS

Drawing Title

BUILDING ELEVATIONS

Scale:	1/8"=1'-0"	Drawn by :	VA / MLS
Date:	12-20-10	Checked by:	AR

Sheet # :

A4.2

Project # : 0828.B

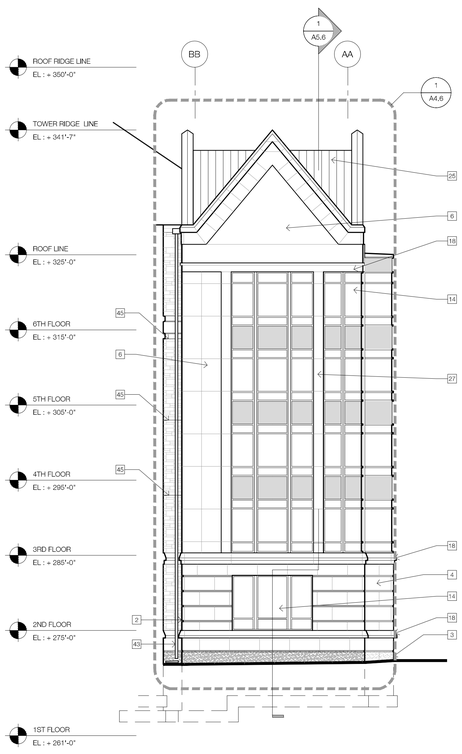

1 A4.3 NORTH TOWER N SIDE ELEV
SCALE : 1/8" = 1' - 0"
NOTE: SEE A4.1 FOR ELEVATION KEY NOTES

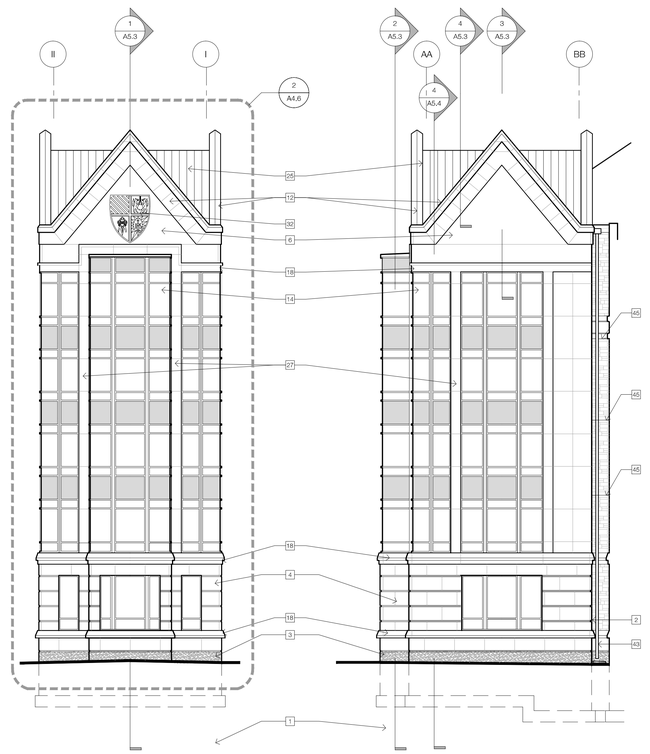

2 A4.3 NORTH TOWER FRONT ELEV
SCALE : 1/8" = 1' - 0"

3 A4.3 NORTH TOWER S SIDE ELEV
SCALE : 1/8" = 1' - 0"

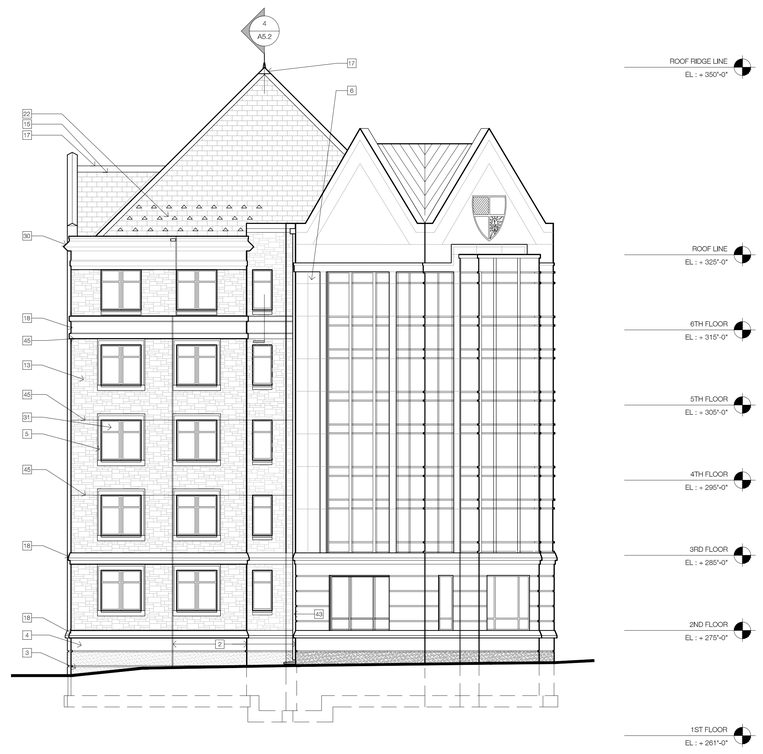

4 A4.3 NORTH PARTIAL ELEVATION
SCALE : 1/8" = 1' - 0"
NOTE: SEE A4.1 FOR ELEVATION KEY NOTES

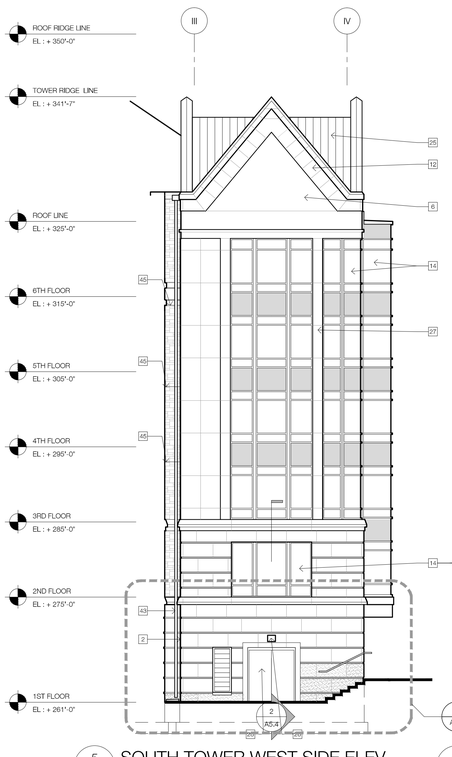

5 A4.3 SOUTH TOWER WEST SIDE ELEV
SCALE : 1/8" = 1' - 0"
NOTE: SEE A4.1 FOR ELEVATION KEY NOTES

6 A4.3 SOUTH TOWER FRONT ELEV
SCALE : 1/8" = 1' - 0"

7 A4.3 SOUTH TOWER EAST SIDE ELEV
SCALE : 1/8" = 1' - 0"

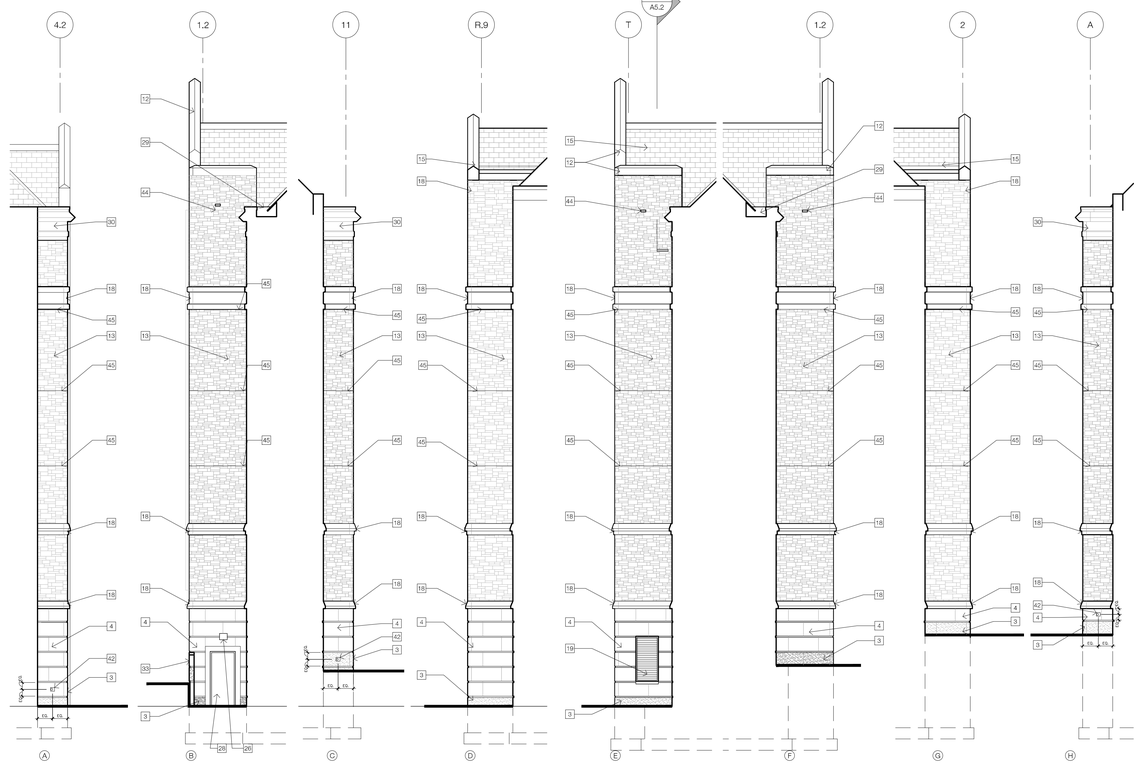

8 A4.3 INTERIOR CORNER ELEVATIONS
SCALE : 1/8" = 1' - 0"
NOTE: SEE A4.1 FOR ELEVATION KEY NOTES

PZS ARCHITECTS
5312-18 RIDGE AVENUE PHILADELPHIA, PA 19129
215 / 483-1915 FAX 215 / 930-0484

SAINT JOSEPH'S UNIVERSITY
FRESHMAN RESIDENCE HALL
5700-30 City Avenue
Philadelphia, PA 19131

Project Team:

Structural Engineer:
Joseph Barbato Associates, LLC
100 Chadds Ford Professional Center
6 Dickinson Drive, Ste. 103
Phone: (610) 558-6050

Civil Engineer:
Hunt Engineering Company
22 East King Street
Malvern, PA 19355
Phone: (610) 644-4600

MEP Engineer:
McHugh Engineering Associates
550 Pinetown Road Suite 205
Fort Washington, PA 19034
215-641-1158

Site Civil Engineer
& Landscape Architects:
Hunt Engineering Associates
22 East King Street
P.O. Box 537
Malvern, PA 19355
610-644-4600

Landscape Architect:
OLIN
Public Ledger Bldg, Ste 1123
150 South Independence Mall West
Philadelphia, PA 19106
215-540-0030

Contractor Acknowledgement:

By using or agreeing to use any of the information set forth on the project drawings and specifications, each contractor, subcontractor and/or supplier acknowledges that:
(a) it has thoroughly reviewed all of the project drawings, specifications and existing conditions to obtain the information necessary for performance of its work scope;
(b) it has verified that the information used is accurate and complete;
(c) it will report any inaccurate or incomplete information to the project architect immediately upon becoming aware of the error or omission; and
(d) it will look solely to the party it has a contract with to recover economic losses or damages which are caused or alleged to have been caused by errors or omissions in the information used.

Note:

All contractors and sub-contractors shall be responsible for reviewing all drawings and all section of the specifications for coordination of their work. Any discrepancies in their respective trades shall be reported to the architect prior to finalizing their bids.

SEAL:

REVISIONS :

No.	Date	Issue
	08/08/10	SCHEMATIC PRICING SET FOR REVIEW
	10/22/10	100% DESIGN DEVELOPMENT
	02/04/11	85% CONSTRUCTION DOCUMENTS
	02/17/11	PERMIT SET
	03/11/11	100% CONSTRUCTION DOCUMENTS

Drawing Title

BUILDING TOWER ELEVATIONS

Scale:	1/8"=1'-0"	Drawn by :	VA / MLS
Date:	12-20-10	Checked by:	AR

Sheet # :

A4.3

Project # : 0828.B

1 A4,4 GEST LAWN ENTRANCE FACADE

SCALE : 1/4" = 1' - 0"

NOTE: SEE A4.1 FOR ELEVATION KEY NOTES

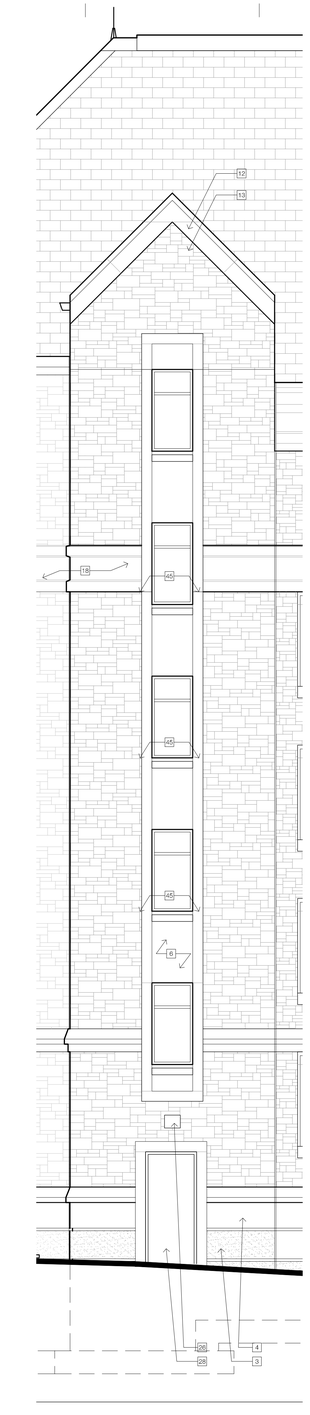

2 A4,4 STAIR TOWER FACADE

SCALE : 1/4" = 1' - 0"

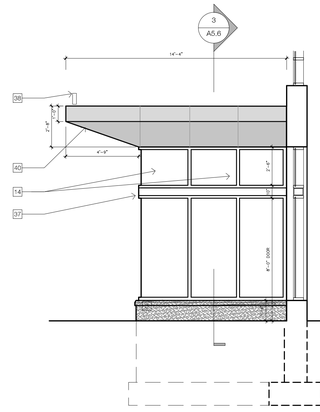

4 A4,4 VESTIBULE EAST SIDE ELEV

SCALE : 1/4" = 1' - 0"

NOTE: SEE A4.1 FOR ELEVATION KEY NOTES

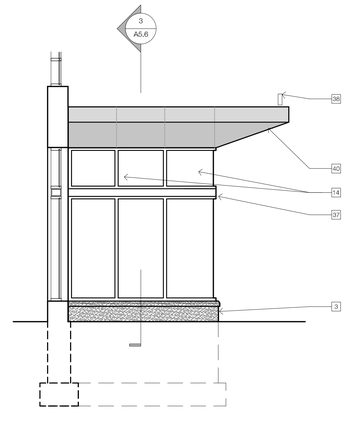

5 A4,4 VESTIBULE WEST SIDE ELEV

SCALE : 1/4" = 1' - 0"

NOTE: SEE A4.1 FOR ELEVATION KEY NOTES

PZS ARCHITECTS
5312-18 RIDGE AVENUE PHILADELPHIA, PA 19128
215 / 483-1915 FAX:215 / 930-0484

SAINT JOSEPH'S UNIVERSITY
FRESHMAN RESIDENCE HALL
5700-30 City Avenue
Philadelphia, PA 19131

Project Team:

Structural Engineer:
Joseph Barbato Associates, LLC
100 Chadds Ford Professional Center
6 Dickinson Drive, Ste. 103
Phone: (610) 558-6050

Civil Engineer:
Hunt Engineering Company
22 East King Street
Malvern, PA 19355
Phone: (610) 644-4600

MEP Engineer:
McHugh Engineering Associates
550 Pinetown Road Suite 205
Fort Washington, PA 19034
215-641-1158

Site Civil Engineer
& Landscape Architects:
Hunt Engineering Associates
22 East King Street
P.O. Box 537
Malvern, PA 19355
610-644-4600

Landscape Architect:
OLIN
Public Ledger Bldg, Ste 1123
150 South Independence Mall West
Philadelphia, PA 19106
215-540-0030

Contractor Acknowledgement:

By using or agreeing to use any of the information set forth on the project drawings and specifications, each contractor, subcontractor and/or supplier acknowledges that:
(a) it has thoroughly reviewed all of the project drawings, specifications and existing conditions to obtain the information necessary for performance of its work scope;
(b) it has verified that the information used is accurate and complete;
(c) it will report any inaccurate or incomplete information to the project architect immediately upon becoming aware of the error or omission; and
(d) it will look solely to the party it has a contract with to recover economic losses or damages which are caused or alleged to have been caused by errors or omissions in the information used.

Note:

All contractors and sub-contractors shall be responsible for reviewing all drawings and all section of the specifications for coordination of their work. Any discrepancies in their respective trades shall be reported to the architect prior to finalizing their bids.

SEAL:

REVISIONS :

No.	Date	Issue
	08/09/10	SCHEMATIC PRICING SET FOR REVIEW
	10/22/10	100% DESIGN DEVELOPMENT
	02/04/11	95% CONSTRUCTION DOCUMENTS
	02/17/11	PERMIT SET
	03/11/11	100% CONSTRUCTION DOCUMENTS

Drawing Title

ENLARGED BUILDING ELEVATIONS

Scale:	As Noted	Drawn by :	VA / MLS
Date:	12-20-10	Checked by:	AR

Sheet # :

A4.4

Project # : 0828.B

1 A4,5 WEST COMMON BATH ELEV
SCALE : 1/4" = 1' - 0"
NOTE: SEE A4.1 FOR ELEVATION KEY NOTES

2 A4.5 ENLARGED SOCIAL LOUNGE ELEV
SCALE : 1/4" = 1' - 0"
NOTE: SEE A4.1 FOR ELEVATION KEY NOTES

3 A4.5 EAST COMMON BATH ELEV
SCALE : 1/4" = 1' - 0"
NOTE: SEE A4.1 FOR ELEVATION KEY NOTES

PZS ARCHITECTS
5312-18 RIDGE AVENUE
215 / 483-1915
PHILADELPHIA, PA 19128
FAX 215 / 300-0484

SAINT JOSEPH'S UNIVERSITY
FRESHMAN RESIDENCE HALL
5700-30 City Avenue
Philadelphia, PA 19131

Project Team:

Structural Engineer:
Joseph Barbato Associates, LLC
100 Chadds Ford Professional Center
6 Dickinson Drive, Ste. 103
Phone: (610) 558-6050

Civil Engineer:
Hunt Engineering Company
22 East King Street
Malvern, PA 19355
Phone: (610) 644-4600

MEP Engineer:
McHugh Engineering Associates
550 Pinetown Road Suite 205
Fort Washington, PA 19034
215-641-1158

Site Civil Engineer
& Landscape Architects:
Hunt Engineering Associates
22 East King Street
P.O. Box 537
Malvern, PA 19355
610-644-4600

Landscape Architect:
OLIN
Public Ledger Bldg, Ste 1123
150 South Independence Mall West
Philadelphia, PA 19106
215-540-0030

Contractor Acknowledgement:

By using or agreeing to use any of the information set forth on the project drawings and specifications, each contractor, subcontractor and/or supplier acknowledges that:
(a) it has thoroughly reviewed all of the project drawings, specifications and existing conditions to obtain the information necessary for performance of its work scope;
(b) it has verified that the information used is accurate and complete;
(c) it will report any inaccurate or incomplete information to the project architect immediately upon becoming aware of the error or omission; and
(d) it will look solely to the party it has a contract with to recover economic losses or damages which are caused or alleged to have been caused by errors or omissions in the information used.

Note:

All contractors and sub-contractors shall be responsible for reviewing all drawings and all section of the specifications for coordination of their work. Any discrepancies in their respective trades shall be reported to the architect prior to finalizing their bids.

SEAL:

REVISIONS :

No.	Date	Issue
	08/09/10	SCHEMATIC PRICING SET FOR REVIEW
	10/22/10	100% DESIGN DEVELOPMENT
	02/04/11	95% CONSTRUCTION DOCUMENTS
	02/17/11	PERMIT SET
	03/11/11	100% CONSTRUCTION DOCUMENTS

Drawing Title

ENLARGED BUILDING ELEVATIONS

Scale:	As Noted	Drawn by :	VA / MLS
Date:	12-20-10	Checked by:	AR

Sheet # :

A4.5

Project # : 0828.B

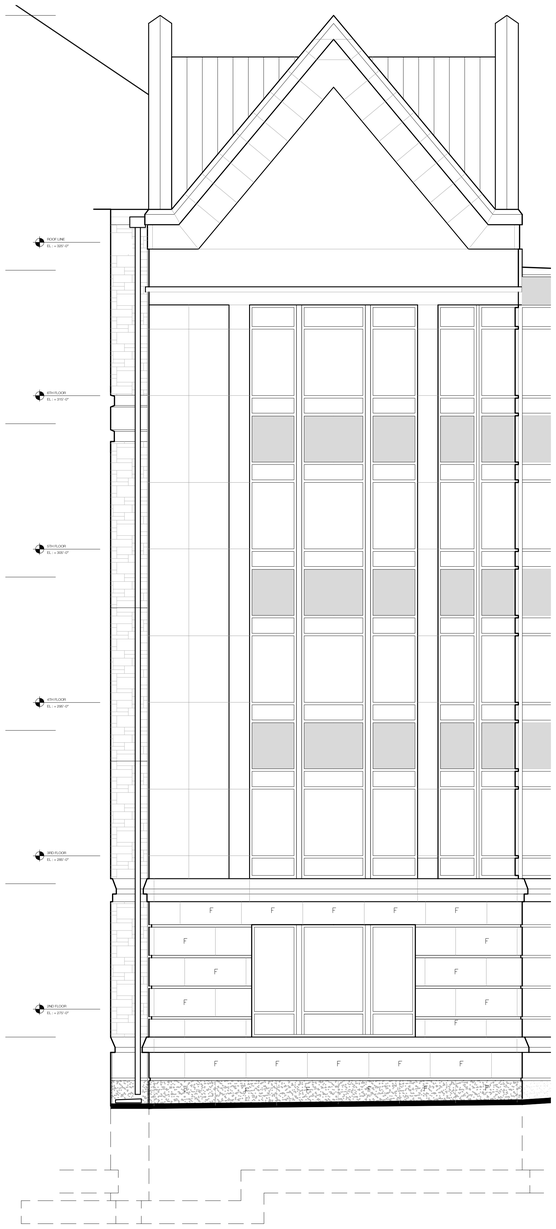

1 A4.6 NORTH TOWER SIDE ELEVATION
SCALE: 1/4"=1'-0"

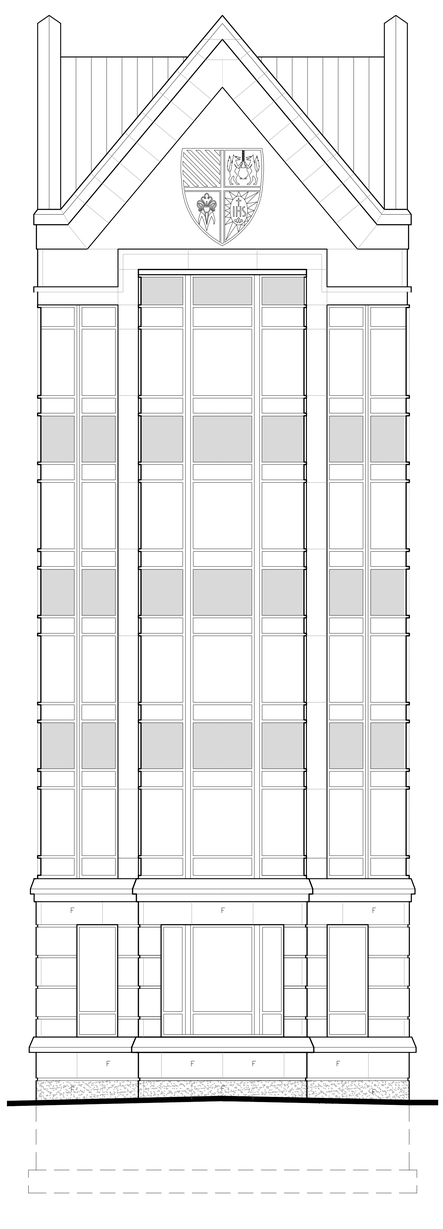

2 A4.6 NORTH TOWER FRONT ELEVATION
SCALE: 1/4"=1'-0"

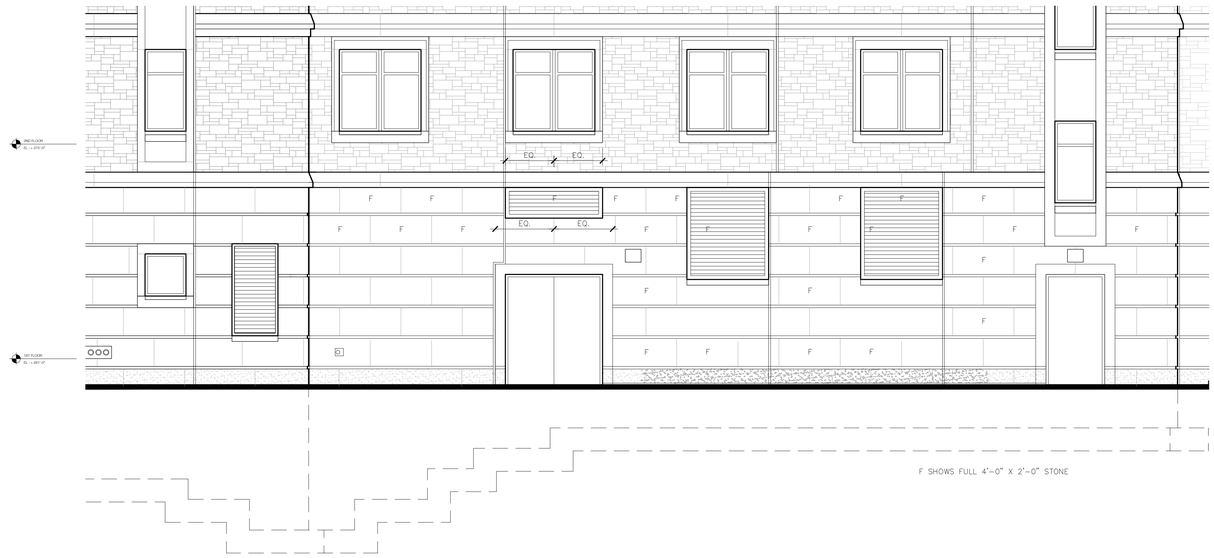

3 A4.6 PARTIAL ELEVATION AT 1ST FLOOR SOUTH ELEVATION
SCALE: 1/4"=1'-0"

4 A4.6 PARTIAL ELEVATION AT 1ST FLOOR SOUTH ELEVATION
SCALE: 1/4"=1'-0"

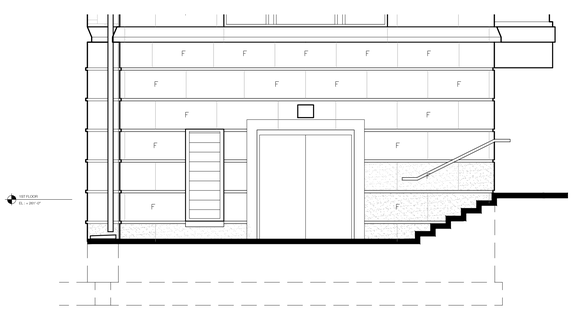

5 A4.6 PARTIAL 1ST FLOOR WEST ELEVATION @ SOUTH TOWER
SCALE: 1/4"=1'-0"

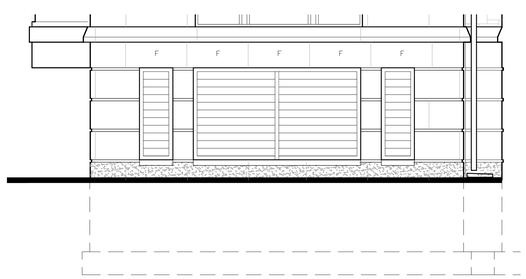

6 A4.6 PARTIAL 1ST & 2ND FLOOR EAST ELEV AT SOUTH TOWER
SCALE: 1/4"=1'-0"

7 A4.6 PARTIAL 1ST FLOOR SOUTH ELEV @ SOUTH TOWER
SCALE: 1/4"=1'-0"

NOTE: F SHOWS FULL 4"-0" X 2"-0" STONE

PZS ARCHITECTS
5312-18 RIDGE AVENUE PHILADELPHIA, PA 19128
215 / 483-1915 FAX 215 / 930-0484

SAINT JOSEPH'S UNIVERSITY
FRESHMAN RESIDENCE HALL
5700-30 City Avenue
Philadelphia, PA 19131

Project Team:

Structural Engineer:
Joseph Barbato Associates, LLC
100 Chadds Ford Professional Center
6 Dickinson Drive, Ste. 103
Phone: (610) 558-6050

Civil Engineer:
Hunt Engineering Company
22 East King Street
Malvern, PA 19355
Phone: (610) 644-4600

MEP Engineer:
McHugh Engineering Associates
550 Pinetown Road Suite 205
Fort Washington, PA 19034
215-641-1158

Site Civil Engineer
& Landscape Architects:
Hunt Engineering Associates
22 East King Street
P.O. Box 537
Malvern, PA 19355
610-644-4600

Landscape Architect:
OLIN
Public Ledger Bldg, Ste 1123
150 South Independence Mall West
Philadelphia, PA 19106
215-540-0030

Contractor Acknowledgement:

By using or agreeing to use any of the information set forth on the project drawings and specifications, each contractor, subcontractor and/or supplier acknowledges that:
(a) it has thoroughly reviewed all of the project drawings, specifications and existing conditions to obtain the information necessary for performance of its work scope;
(b) it has verified that the information used is accurate and complete;
(c) it will report any inaccurate or incomplete information to the project architect immediately upon becoming aware of the error or omission; and
(d) it will look solely to the party it has a contract with to recover economic losses or damages which are caused or alleged to have been caused by errors or omissions in the information used.

Note:

All contractors and sub-contractors shall be responsible for reviewing all drawings and all section of the specifications for coordination of their work. Any discrepancies in their respective trades shall be reported to the architect prior to finalizing their bids.

SEAL:

REVISIONS :

No.	Date	Issue
	08/09/10	SCHEMATIC PRICING SET FOR REVIEW
	10/22/10	100% DESIGN DEVELOPMENT
	02/04/11	95% CONSTRUCTION DOCUMENTS
	02/17/11	PERMIT SET
	03/11/11	100% CONSTRUCTION DOCUMENTS

Drawing Title

ENLARGED STONE ELEVATIONS

Scale:	As Noted	Drawn by :	AN / MLS
Date:	12-20-10	Checked by:	AR

Sheet # :

A4.6

Project # : 0828.B

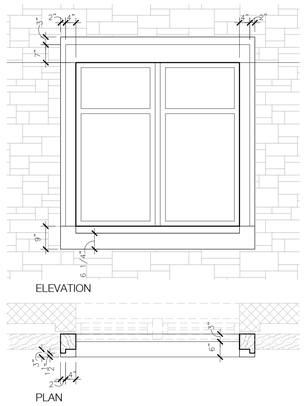

ELEVATION

PLAN

1 A4.7 TYPICAL WINDOW SURROUND
SCALE: 1/2"=1'-0"

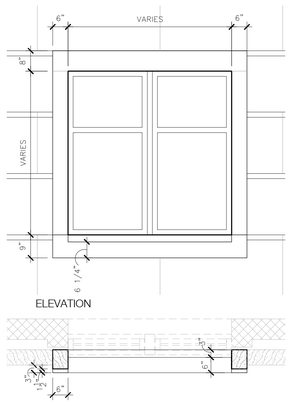

ELEVATION

PLAN

2 A4.7 WINDOW SURROUND @ BUILDING BASE
SCALE: 1/2"=1'-0"

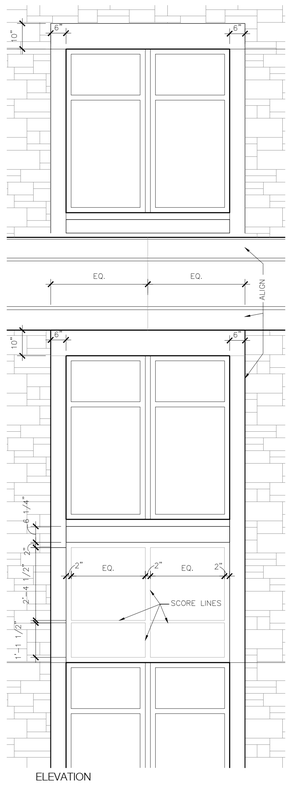

ELEVATION

3 A4.7 WINDOW SURROUND @ PEDIMENT BAYS
SCALE: 1/2"=1'-0"

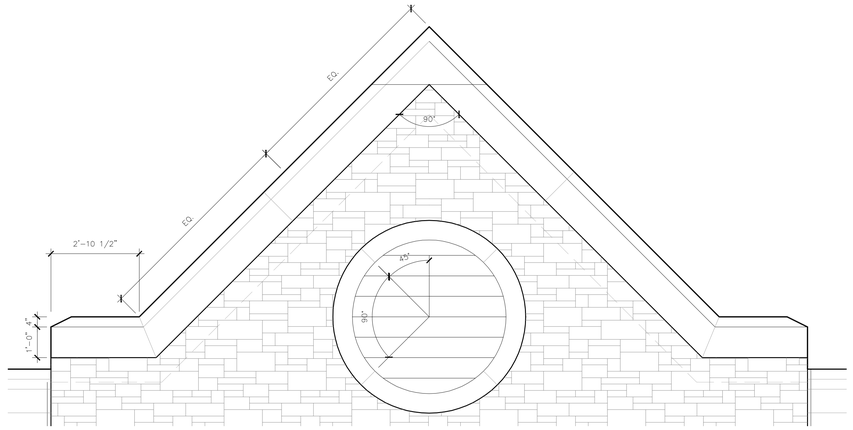

4 A4.7 TYPICAL PEDIMENT BAY
SCALE: 1/2"=1'-0"

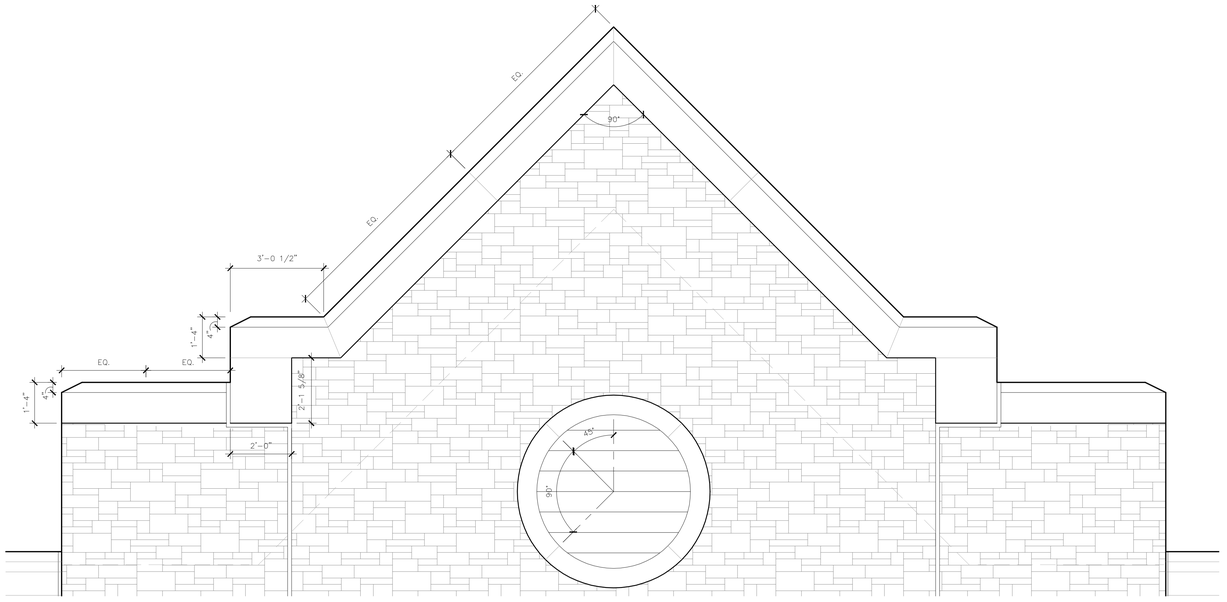

5 A4.7 TYPICAL PEDIMENT BAY @ BATHROOMS
SCALE: 1/2"=1'-0"

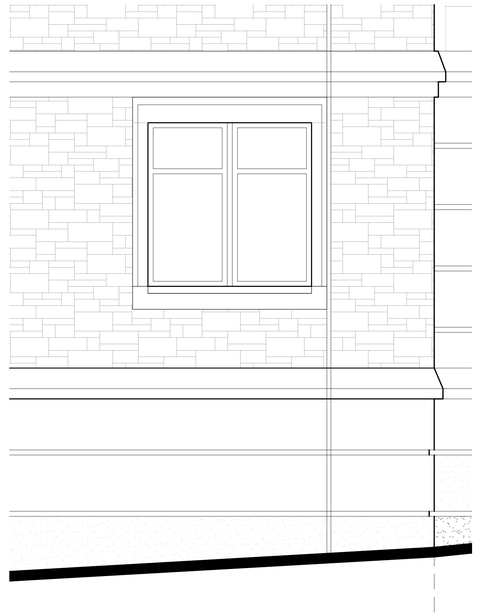

6 A4.7 MATERIAL MOCK UP ELEVATION
SCALE: 1/2"=1'-0"

PZS
ARCHITECTS
5312-18 RIDGE AVENUE PHILADELPHIA, PA 19128
215 / 483-1915 FAX 215 / 300-0484

SAINT JOSEPH'S UNIVERSITY
FRESHMAN RESIDENCE HALL
5700-30 City Avenue
Philadelphia, PA 19131

Project Team:

Structural Engineer:
Joseph Barbato Associates, LLC
100 Chadds Ford Professional Center
6 Dickinson Drive, Ste. 103
Phone: (610) 558-6050

Civil Engineer:
Hunt Engineering Company
22 East King Street
Malvern, PA 19355
Phone: (610) 644-4600

MEP Engineer:
McHugh Engineering Associates
550 Pinetown Road Suite 205
Fort Washington, PA 19034
215-641-1158

Site Civil Engineer
& Landscape Architects:
Hunt Engineering Associates
22 East King Street
P.O. Box 537
Malvern, PA 19355
610-644-4600

Landscape Architect:
OLIN
Public Ledger Bldg, Ste 1123
150 South Independence Mall West
Philadelphia, PA 19106
215-540-0030

Contractor Acknowledgement:

By using or agreeing to use any of the information set forth on the project drawings and specifications, each contractor, subcontractor and/or supplier acknowledges that:
(a) it has thoroughly reviewed all of the project drawings, specifications and existing conditions to obtain the information necessary for performance of its work scope;
(b) it has verified that the information used is accurate and complete;
(c) it will report any inaccurate or incomplete information to the project architect immediately upon becoming aware of the error or omission; and
(d) it will look solely to the party it has a contract with to recover economic losses or damages which are caused or alleged to have been caused by errors or omissions in the information used.

Note:

All contractors and sub-contractors shall be responsible for reviewing all drawings and all section of the specifications for coordination of their work. Any discrepancies in their respective trades shall be reported to the architect prior to finalizing their bids.

SEAL:

REVISIONS :

No.	Date	Issue
	08/09/10	SCHEMATIC PRICING SET FOR REVIEW
	10/22/10	100% DESIGN DEVELOPMENT
	02/04/11	95% CONSTRUCTION DOCUMENTS
	02/17/11	PERMIT SET
	03/11/11	100% CONSTRUCTION DOCUMENTS

Drawing Title

ENLARGED STONE ELEVATIONS

Scale:	As Noted	Drawn by :	AN
Date:	12-20-10	Checked by:	AR

Sheet # :

A4.7

Project # : 0828.B

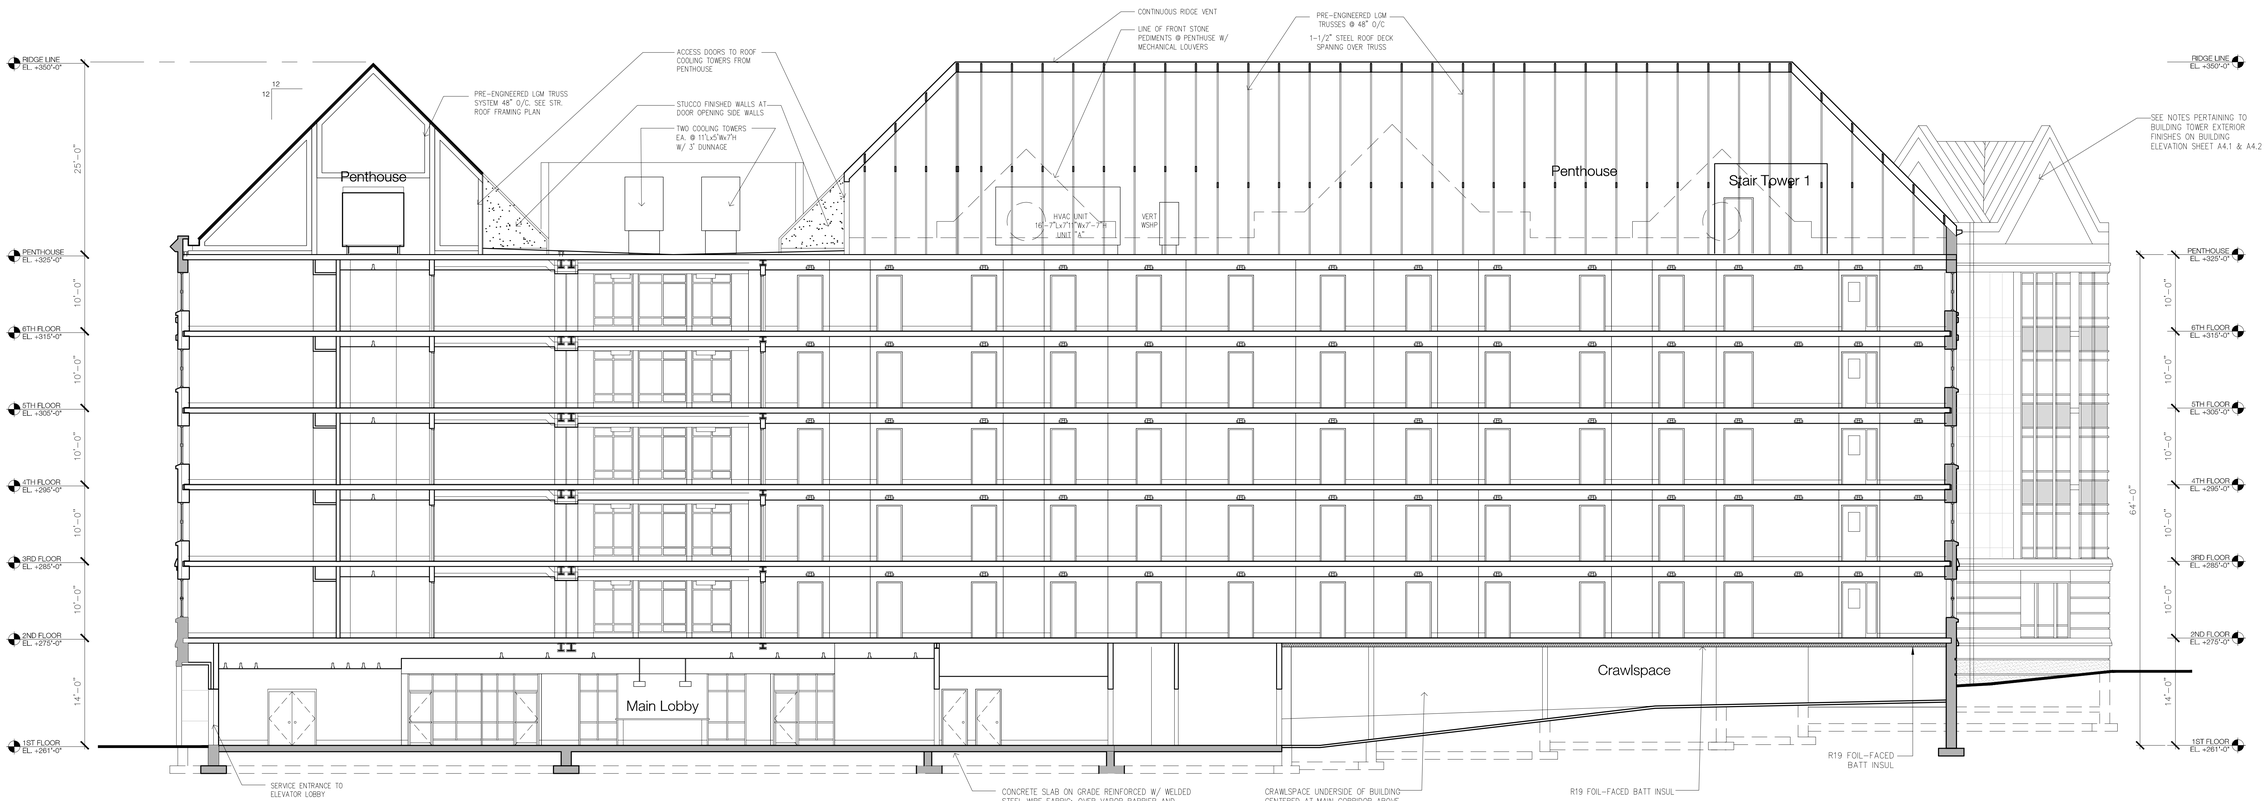

1 A4.10 NORTH-SOUTH BUILDING SECTION
SCALE: 1/8"=1'-0"

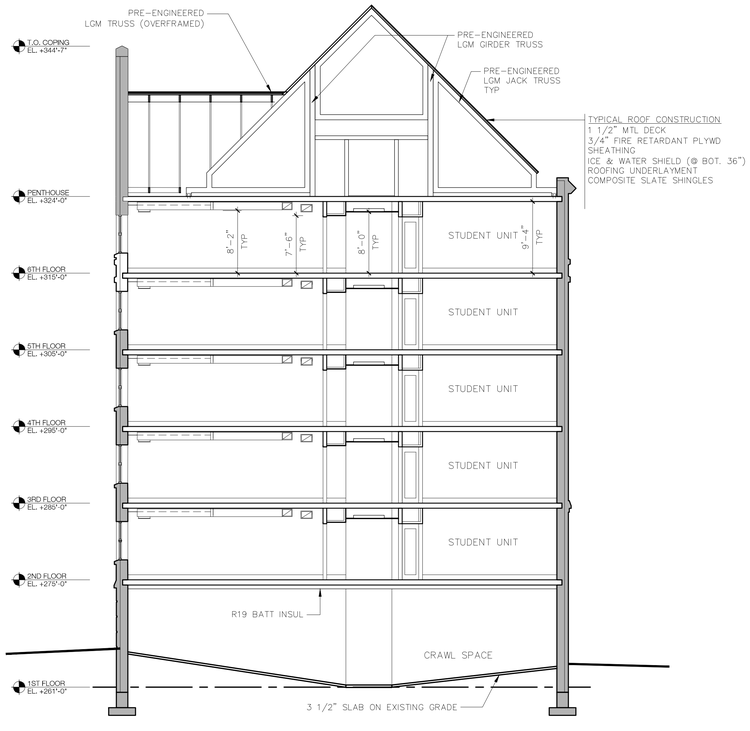

2 A4.10 SECTION @ NORTH COMMON BATH
SCALE: 1/8"=1'-0"

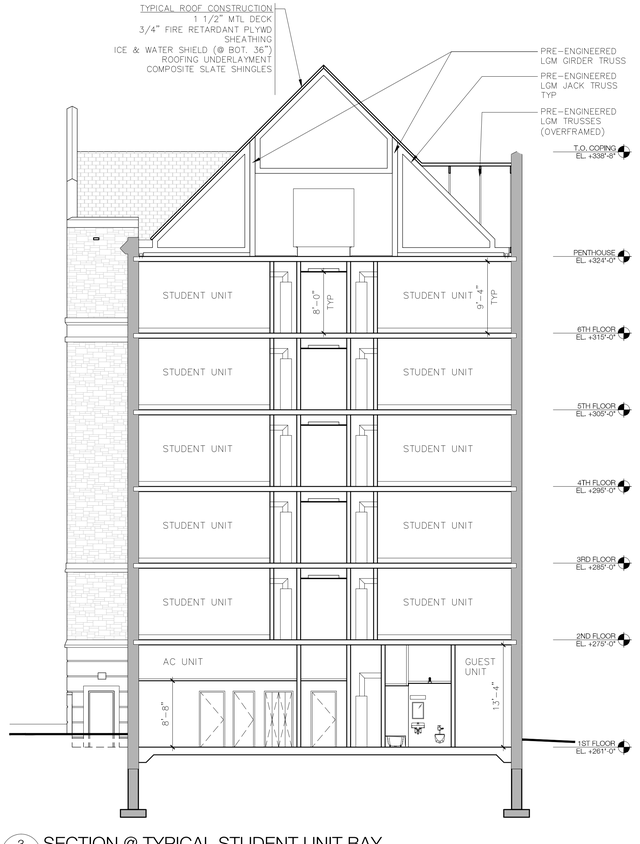

3 A4.10 SECTION @ TYPICAL STUDENT UNIT BAY
SCALE: 1/8"=1'-0"

PZS ARCHITECTS
5312-18 RIDGE AVENUE PHILADELPHIA, PA 19128
215 / 483-1915 FAX 215 / 300-0484

SAINT JOSEPH'S UNIVERSITY
FRESHMAN RESIDENCE HALL
5700-30 City Avenue
Philadelphia, PA 19131

Project Team:

Structural Engineer:
Joseph Barbato Associates, LLC
100 Chadds Ford Professional Center
6 Dickinson Drive, Ste. 103
Phone: (610) 558-6050

Civil Engineer:
Hunt Engineering Company
22 East King Street
Malvern, PA 19355
Phone: (610) 644-4600

MEP Engineer:
McHugh Engineering Associates
550 Pinetown Road Suite 205
Fort Washington, PA 19034
215-641-1158

Site Civil Engineer
& Landscape Architects:
Hunt Engineering Associates
22 East King Street
P.O. Box 537
Malvern, PA 19355
610-644-4600

Landscape Architect:
OLIN
Public Ledger Bldg, Ste 1123
150 South Independence Mall West
Philadelphia, PA 19106
215-540-0030

Contractor Acknowledgement:

By using or agreeing to use any of the information set forth on the project drawings and specifications, each contractor, subcontractor and/or supplier acknowledges that:
(a) it has thoroughly reviewed all of the project drawings, specifications and existing conditions to obtain the information necessary for performance of its work scope;
(b) it has verified that the information used is accurate and complete;
(c) it will report any inaccurate or incomplete information to the project architect immediately upon becoming aware of the error or omission; and
(d) it will look solely to the party it has a contract with to recover economic losses or damages which are caused or alleged to have been caused by errors or omissions in the information used.

Note:

All contractors and sub-contractors shall be responsible for reviewing all drawings and all section of the specifications for coordination of their work. Any discrepancies in their respective trades shall be reported to the architect prior to finalizing their bids.

SEAL:

REVISIONS :

No.	Date	Issue
	08/09/10	SCHEMATIC PRICING SET FOR REVIEW
	10/22/10	100% DESIGN DEVELOPMENT
	02/04/11	85% CONSTRUCTION DOCUMENTS
	02/17/11	PERMIT SET
	03/11/11	100% CONSTRUCTION DOCUMENTS

Drawing Title

BUILDING SECTIONS

Scale:	As Noted	Drawn by :	VA
Date:	06-25-10	Checked by:	AR

Sheet # :

A4.10

Project # : 0828.B

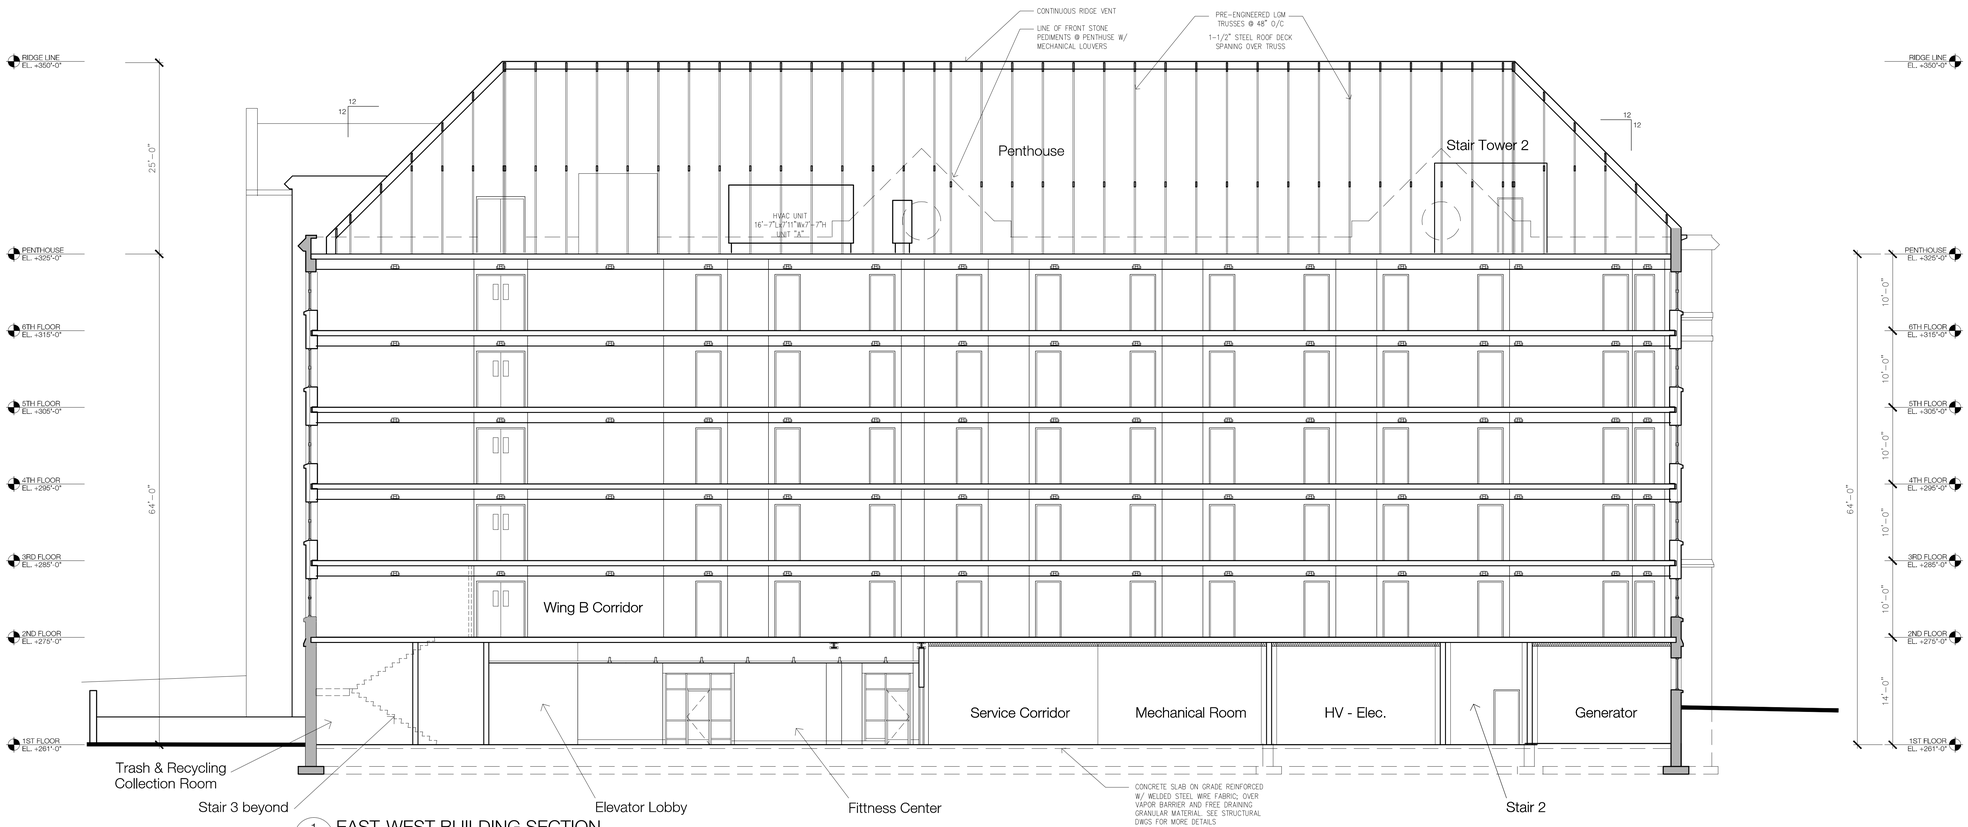

1 A4.11 EAST-WEST BUILDING SECTION
SCALE: 1/8"=1'-0"

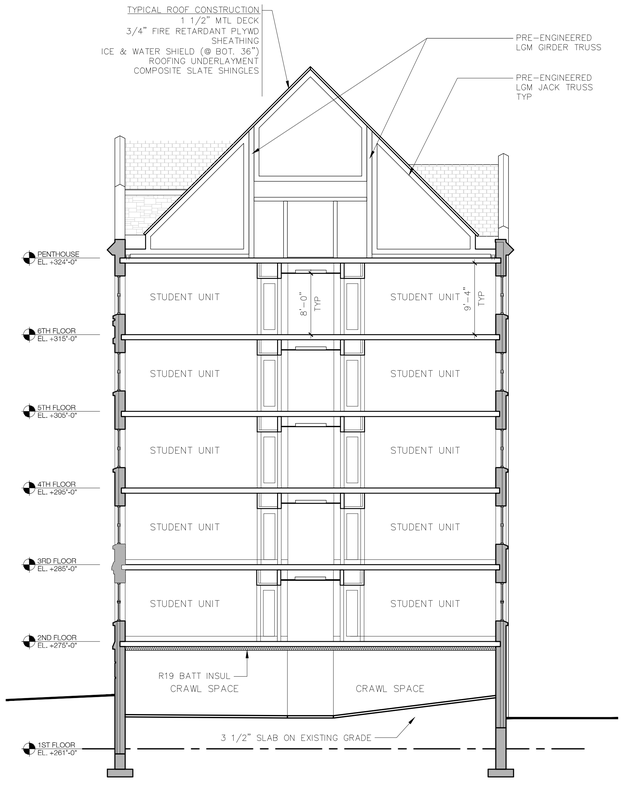

2 A4.11 SECTION @ TYPICAL STUDENT UNIT BAY
SCALE: 1/8"=1'-0"

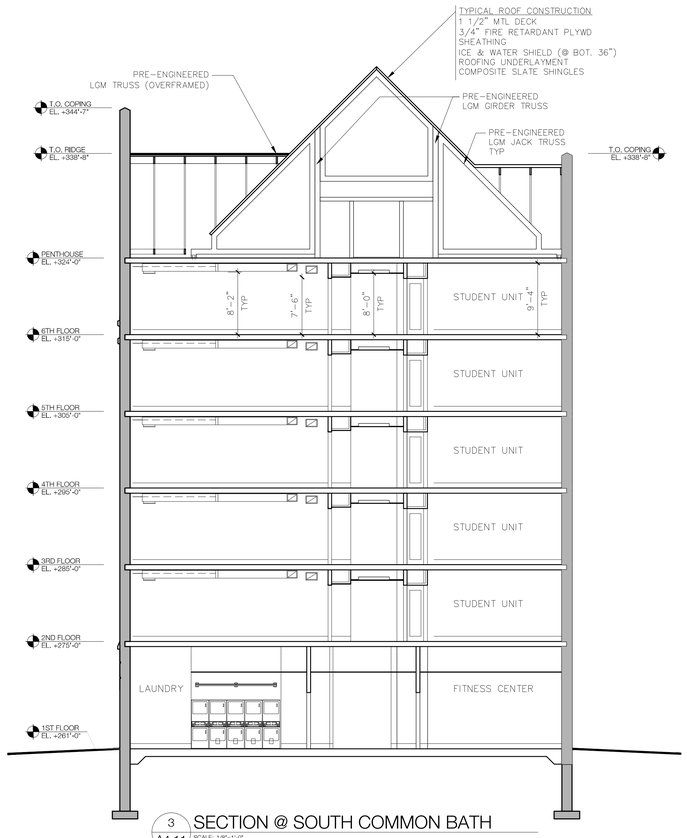

3 A4.11 SECTION @ SOUTH COMMON BATH
SCALE: 1/8"=1'-0"

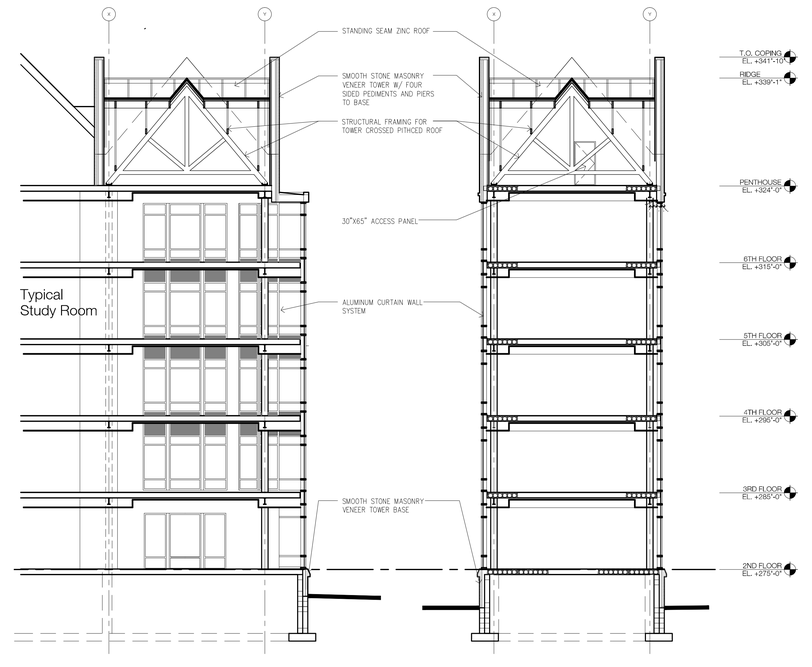

4 A4.11 NORTH TOWER SECTION
SCALE: 1/8"=1'-0"

5 A4.11 NORTH TOWER SECTION
SCALE: 1/8"=1'-0"

PZS ARCHITECTS
5312-18 RIDGE AVENUE PHILADELPHIA, PA 19128
215 / 483-1915 FAX 215 / 300-0484

SAINT JOSEPH'S UNIVERSITY
FRESHMAN RESIDENCE HALL
5700-30 City Avenue
Philadelphia, PA 19131

Project Team:

Structural Engineer:
Joseph Barbato Associates, LLC
100 Chadds Ford Professional Center
6 Dickinson Drive, Ste. 103
Phone: (610) 558-6050

Civil Engineer:
Hunt Engineering Company
22 East King Street
Malvern, PA 19355
Phone: (610) 644-4600

MEP Engineer:
McHugh Engineering Associates
550 Pinetown Road Suite 205
Fort Washington, PA 19034
215-641-1158

Site Civil Engineer
& Landscape Architects:
Hunt Engineering Associates
22 East King Street
P.O. Box 537
Malvern, PA 19355
610-644-4600

Landscape Architect:
OLIN
Public Ledger Bldg, Ste 1123
150 South Independence Mall West
Philadelphia, PA 19106
215-540-0030

Contractor Acknowledgement:

By using or agreeing to use any of the information set forth on the project drawings and specifications, each contractor, subcontractor and/or supplier acknowledges that:
(a) it has thoroughly reviewed all of the project drawings, specifications and existing conditions to obtain the information necessary for performance of its work scope;
(b) it has verified that the information used is accurate and complete;
(c) it will report any inaccurate or incomplete information to the project architect immediately upon becoming aware of the error or omission; and
(d) it will look solely to the party it has a contract with to recover economic losses or damages which are caused or alleged to have been caused by errors or omissions in the information used.

Note:

All contractors and sub-contractors shall be responsible for reviewing all drawings and all section of the specifications for coordination of their work. Any discrepancies in their respective trades shall be reported to the architect prior to finalizing their bids.

SEAL:

REVISIONS :

No.	Date	Issue
	08/09/10	SCHEMATIC PRICING SET FOR REVIEW
	10/22/10	100% DESIGN DEVELOPMENT
	02/04/11	85% CONSTRUCTION DOCUMENTS
	02/17/11	PERMIT SET
	03/11/11	100% CONSTRUCTION DOCUMENTS

Drawing Title

BUILDING SECTIONS

Scale:	As Noted	Drawn by :	VA
Date:	06-25-10	Checked by:	AR

Sheet # :

A4.11

Project # : 0828.B