PRODUCED BY AN AUTODESK EDUCATIONAL PRODUCT

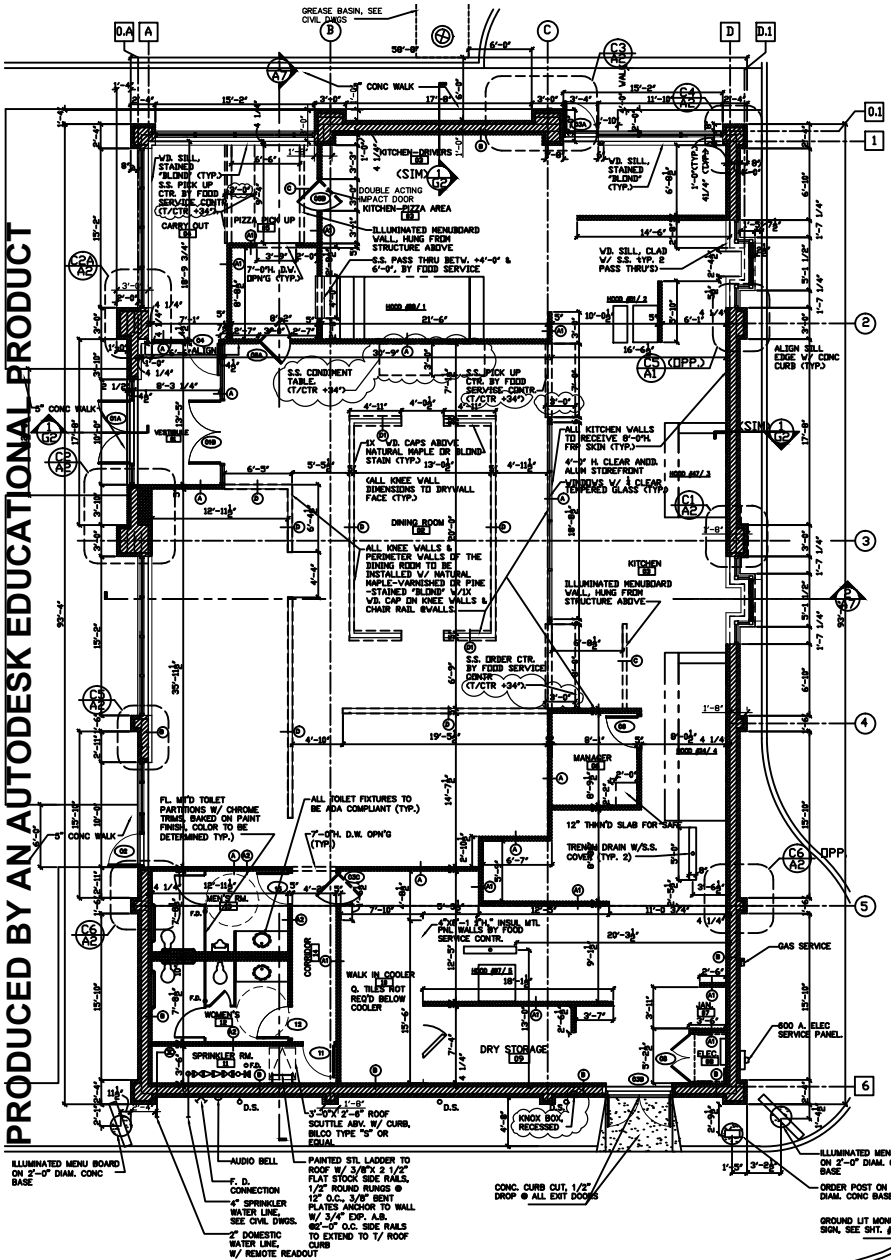

NORTH

1 FLOOR PLAN
SCALE: 3/16" = 1'-0"

THIS BUILDING IS FULLY SPRINKLERED. FIRE PROTECTION DRAWINGS AND SPECIFICATIONS WILL BE PREPARED BY THE DESIGNATED SPRINKLER CONTRACTOR AND SUBMITTED TO TROY FIRE PROTECTION DISTRICT FOR REVIEW AFTER AWARD OF SAID CONTRACT.

(SEE SHT. #A2A FOR EXIT/ EGRESS PLAN, SEE SHT. # K1 FOR KITCHEN & DINING ROOM PLAN)

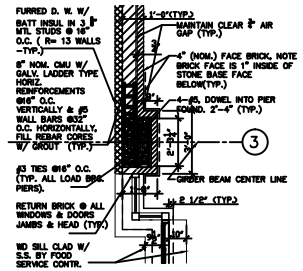

C1 PIER PLAN DTL.
SCALE: 3/8" = 1'-0"

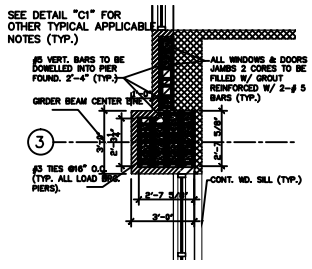

C2 PIER PLAN DTL.
SCALE: 3/8" = 1'-0"

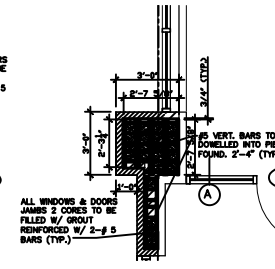

C2A PIER PLAN DTL.
SCALE: 3/8" = 1'-0"

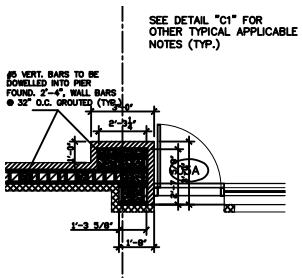

C3 PIER PLAN DTL.
SCALE: 3/8" = 1'-0"

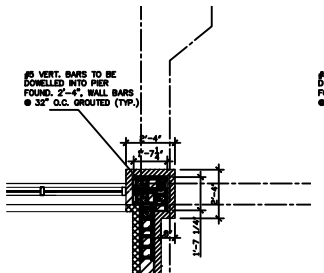

C4 PIER PLAN DTL.
SCALE: 3/8" = 1'-0"
(ALL CORNER PIER DETAIL SIMILAR)

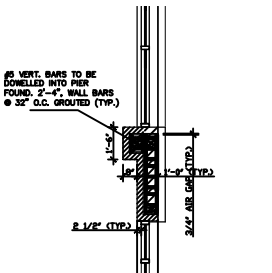

C5 PIER PLAN DTL.
SCALE: 3/8" = 1'-0"
(TYP. NON-LOAD BRG. MINOR PIERS)

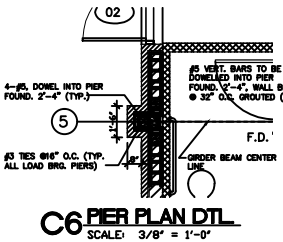

C6 PIER PLAN DTL.
SCALE: 3/8" = 1'-0"

INTERIOR WALL TYPES

- (A) 5/8 D.W., 3/8" MTL. STUDS AT 16" O.C., 5/8" D.W. U/SIDE OF ROOF DECK, NOTCH GUSSETS DINING RM SIDE TO RECEIVE 42"H. WD. WAINSCOT
- (M) 5/8 D.W., 3/8" MTL. STUDS AT 16" O.C., 5/8 D.W. 7/8"+10'-0" ALL KITCHEN WALLS TO RECEIVE 8'-0"H. FRP SKIN
- (B) 5/8 D.W., 3/8" MTL. STUDS AT 16" O.C., 1/2" SOUND ATTENUATION BLANKETS STAPLED TO STUDS, ALSO ABV. GLS. 5/8" D.W., 7/8 +9'-0"
- (C) 5/8 D.W. - 3/8" MTL. STUDS AT 16" O.C. CBU BACKING UP TO ROOF DECK, NOTCH GUSSETS (TYP. ALL EXTR. WALLS W/O EXCEPTION)
- (MENUBOARD WALLS) 5/8 D.W., 3/8" MTL. STUDS AT 16" O.C. (DOWN FROM ROOF STRUCTURE TO +7'-0"), 5/8 D.W. PROVIDE ELEC. POWER FOR ILLUMINATED SIGN
- (D) 5/8 D.W., 3/8" MTL. STUDS AT 16" O.C. GLW PARTITION UP TO +48", W/ 90 DEG. CAP), 5/8 D.W.
- (N) 5/8 D.W., 3/8" MTL. STUDS AT 16" O.C. GLW PARTITION UP TO +48", W/ 90 DEG. CAP), 5/8 D.W.

DOOR SCHEDULE

MARK	QTY	DOOR SIZE	TYPE	HARDWARE/ FUNCTION	OPG SIZE	FRAME	DR / FRAME FINISH	REMARKS
101	2	3'-0" X 7'-0"x1 3/4"H./ GL		ENTRY	3'-6"x7'-2"	ALUM.	CL ANOD ALUM.	FBL TMPERALLY BROKEN, PANIC BARS, TEMP. RBBL GL. SURF.MTD.CLOSER
102	2	3'-0" X 7'-0"x1 3/4"H./ GL		ENTRY	6'-4"x7'-2"	ALUM.	CL ANOD ALUM.	PANIC BARS, TEMPERED GLASS, SURF MTD CLOSER
103	1	3'-0" X 7'-0"x1 3/4"H./ GL		ENTRY	3'-6"x7'-2"	ALUM.	CL ANOD ALUM.	FBL TMPERALLY BROKEN, PANIC BARS, TEMP. RBBL GL. SURF.MTD.CLOSER
104	1	3'-0" X 7'-0"x1 3/4"H./ GL		ENTRY	3'-6"x7'-2"	ALUM.	CL ANOD ALUM.	PANIC BARS, TEMP. RBBL GL. SURF MTD CLOSER
105	2	3'-0" X 7'-0"x1 3/4" H.M.		ENTRY	6'-4"x7'-2"	H.M.	PAINT / PAINT	TOP LITES W/BUZZER PANIC BAR, CLOSER.
106	1	3'-0" X 7'-0"x1 3/4" SC WD		PASSAGE	3'-6"x7'-2"	H.M.	ALUM./ PAINT	ELIASON #804-4 DBL ACTING IMPACT DOOR, SATIN ALUM. FIN., 42" O.A. DOOR H.
107	1	3'-0" X 7'-0"x1 3/4"H./ GL		PASSAGE	3'-6"x7'-2"	ALUM.	CL ANOD ALUM.	TEMPERED GLASS, SURF MTD CLOSER
108A	1	3'-0" X 7'-0"x 1" SC WD		PASSAGE	3'-0"x7'-0"	H.M.	ALUM./ PAINT	ELIASON #804-4 DBL ACTING IMPACT DOOR, SATIN ALUM. FIN., 42" O.A. DOOR H.
108B	1	3'-0" X 7'-0"x 1" SC WD		PASSAGE	3'-0"x7'-0"	H.M.	ALUM./ PAINT	ELIASON #804-4 DBL ACTING IMPACT DOOR, WITH ALUM. FIN., 42"O.A. DOOR H. ARCHITECTURAL LOUVER-LINE #27 3.5 DOOR H.
109	1	3'-0" X 7'-0"x1 3/4"SC WD		CLASSROOM	3'-6"x7'-2"	H.M.	STAIN/ PAINT	TEMPERED GLASS, SURF MTD CLOSER
110	2	3'-0" X 7'-0"x1 3/4" H.M.		STOREROOM	3'-6"x7'-2"	H.M.	PAINT / PAINT	ASTRAGAL
111	1	3'-0" X 7'-0"x1 3/4" H.M.		STOREROOM	3'-6"x7'-2"	H.M.	PAINT / PAINT	
112	1	3'-0" X 7'-0"x1 3/4"SC WD		PRIVACY	3'-6"x7'-2"	H.M.	PAINT / PAINT	
113	1	3'-0" X 7'-0"x1 3/4"SC WD		PRIVACY	3'-6"x7'-2"	H.M.	PAINT / PAINT	

NOTE:
1. ALL DOORS W/ HANDICAPPED ACCESSIBLE LEVER TYPE HARDWARE.
2. ALL DOOR CLEAR OPENINGS MINIMUM 32" WIDE.
3. TOILET ROOM DOOR W/ "HANDICAPPED ACCESSIBLE PUBLIC TOILET ROOM" SIGNAGE AT 60" AFF
4. ALL EXIT DOORS W/ KEYLESS MEANS OF EGRESS.
5. ALL HARDWARE FINISH TO BE 626 SATIN CHROME
6. ALL EXTERIOR DOORS TO BE COMPLETELY WEATHER STRIPPED @ ALL SIDES

ROOM FINISH SCHEDULE

	ROOM	FLOOR	BASE	WALL FINISH NORTH	SOUTH	EAST	WEST	CEILING TYPE	SIZE	REMARKS
01	VESTIBULE	ST. CONC	4" SAW CUT	GLASS	B.W. PAINT	GLASS	GLASS PAINT	LAY-IN	2x4	2x4 ACOUS. "T" GRID WHITE, BASE @ B.W. ONLY
02	DINING ROOM	ST CONC	4" SAW CUT	WOOD PAINT	B.W. PAINT	WOOD PAINT	WOOD PAINT	NONE	----	NO CEILING - EXPOSED TO STRUCTURE, PAINTED WHITE
03	KITCHEN	QUARRY TILE	4" QUARRY TILE	B.W. FRP	B.W. FRP	B.W. FRP	B.W. FRP	LAY-IN	2x4	2x4 VINYL FACED GYP. TILES IN WHITE "T" GRIDS FRP TO +48"-0"
04	CARRYOUT	ST. CONC	4" SAW CUT	B.W. FRP	B.W. FRP	B.W. FRP	B.W. FRP	LAY-IN	2x4	2x4 VINYL FACED GYP. TILES IN WHITE "T" GRIDS 2'-4"H. MAPLE VARNISHED CHAIR RAIL @ ALL KNEE WALLS
05	PIZZA PICKUP	QUARRY TILE	4" QUARRY TILE	B.W. FRP	B.W. FRP	B.W. FRP	B.W. FRP	LAY-IN	2x4	2x4 VINYL FACED GYP. TILES IN WHITE "T" GRIDS FRP TO +48"-0"
06	MANAGER	QUARRY TILE	4" QUARRY TILE	B.W. FRP	B.W. FRP	B.W. FRP	B.W. FRP	B.W.	----	SUSP'D DRYWALL CLG W/ 2 1/2" MTL STUDS @16" O.C.
07	JANITOR	QUARRY TILE	4" QUARRY TILE	B.W. FRP	B.W. FRP	B.W. FRP	B.W. FRP	LAY-IN	2x4	2x4 VINYL FACED GYP. TILES IN WHITE "T" GRIDS FRP TO +48"-0"
08	ELEC. CLOSET	CONC.	----	B.W. PAINT	B.W. PAINT	B.W. PAINT	B.W. PAINT	NONE	----	NO CEILING - EXPOSED TO STRUCTURE PAINTED WHITE
09	DRY STORAGE	QUARRY TILE	4" QUARRY TILE	B.W. FRP	B.W. FRP	B.W. FRP	B.W. FRP	LAY-IN	2x4	2x4 VINYL FACED GYP. TILES IN WHITE "T" GRIDS FRP TO +48"-0"
10	WALK IN COOLER	Q. T.	4" SAW CUT	NTL. FNL.	B.W. PAINT	NTL. FNL.	B.W. PAINT	NONE	----	PACKAGED COOLER, INCL. PREFAB ALUM BASE BY FOOD SERVICE CONTR. @ +18"-0" W/CORNER TRIMS, G.T. BASE "BEATH" BY COOLER E. & N. WALLS
11	SPRINKLER RM	CONC.	----	B.W. PAINT	B.W. PAINT	B.W. PAINT	B.W. PAINT	NONE	----	NO CEILING - EXPOSED TO STRUCTURE PAINTED WHITE
12	WOMEN'S ROOM	ST. CONC	4" SPANISH QUARRY TILE BASE	4"x4" C.T. W/BANDS	B.W. PAINT	4"x4" C.T. W/BANDS	4"x4" C.T. W/BANDS	LAY-IN	2x2	VINYL FACED GYP. TILES ALL WALLS & CLG SEMI ATTENUATED C.T. WAINSCOT TO +7'-0" W/ BUMPER BACKING, C.T. COLORS TBD
13	MEN'S ROOM	ST. CONC	4" SPANISH QUARRY TILE BASE	4"x4" C.T. W/BANDS	B.W. PAINT	4"x4" C.T. W/BANDS	4"x4" C.T. W/BANDS	LAY-IN	2x2	VINYL FACED GYP. TILES ALL WALLS & CLG SEMI ATTENUATED C.T. WAINSCOT TO +7'-0" W/ BUMPER BACKING, C.T. COLORS TBD

DESIGNERS
ARCHITECTS
1175 Nimmo Rd. Schaumburg, IL 60173 Phone: 847.885.7751
PLANNERS
Fax: 847.885.8350

FLOOR PLAN, INTR. WALL TYPES, DOOR & FINISH SCHEDULES & PIER WALL DETAILS

NEW AL'S BEEF/ NANCY'S PIZZA RESTAURANT
N.W. OF IL ROUTE 59 & ROUTE 52
SHOREWOOD, ILLINOIS

NOT PUBLISHED - ALL RIGHTS AND COPYRIGHTS RESERVED. DESIGN STUDIO 24, LTD. EXPRESSLY DISCLAIMS ANY RESPONSIBILITY ARISING FROM ANY UNAUTHORIZED USE OF THE DRAWINGS AND NOTES. ANY AUTHORIZATION MUST BE IN WRITING.

CAUTION: Contractor to verify all existing conditions, dimensions, etc. prior to bid and construction. Contractor to notify owner and architect of any discrepancies. No pleas of ignorance to existing conditions found to be different from drawings will be accepted.

CAUTION: This drawing may have been reproduced at a size different than originally drawn. The owner and architect assume no responsibility for the use of incorrect scale. Drawings are NOT to be scaled. Not published. All rights reserved. Notify architect of any discrepancies.

STATEMENT OF COMPLIANCE

I have prepared, or caused to be prepared under my supervision, the attached plans and specifications and state that, to the best of my knowledge and belief and to the extent of my contractual obligation, they are in compliance with the Code and Ordinances of Village of Shorewood, Illinois.

STATEMENT OF COMPLIANCE

I have prepared, or caused to be prepared under my supervision, the attached plans and specifications and state that, to the best of my knowledge and belief and to the extent of my contractual obligation, they are in compliance with the Environmental Barriers Act (A Bar Text 180, ch 111 1/2, pars 3711 et seq as amended and the Illinois Accessibility Code, 71 IL Adm. Code 400.

DATE	10.24.06
REVISIONS	
12.05.06	BLDG. PERMIT
1.15.07	RESPONSE TO REVIEW
2.12.07	WCHD REVIEW RESPONSE

SCALE: 3/16" = 1'-0"
BY: NAME

MARK T. DiGANCI
REG. ARCHITECT

LICENSE EXPIRES: 11.30.06

DESIGN STUDIO 24, LTD DRWG # 2MAINF DATE/DATE

A2

PRODUCED BY AN AUTODESK EDUCATIONAL PRODUCT

PRODUCED BY AN AUTODESK EDUCATIONAL PRODUCT