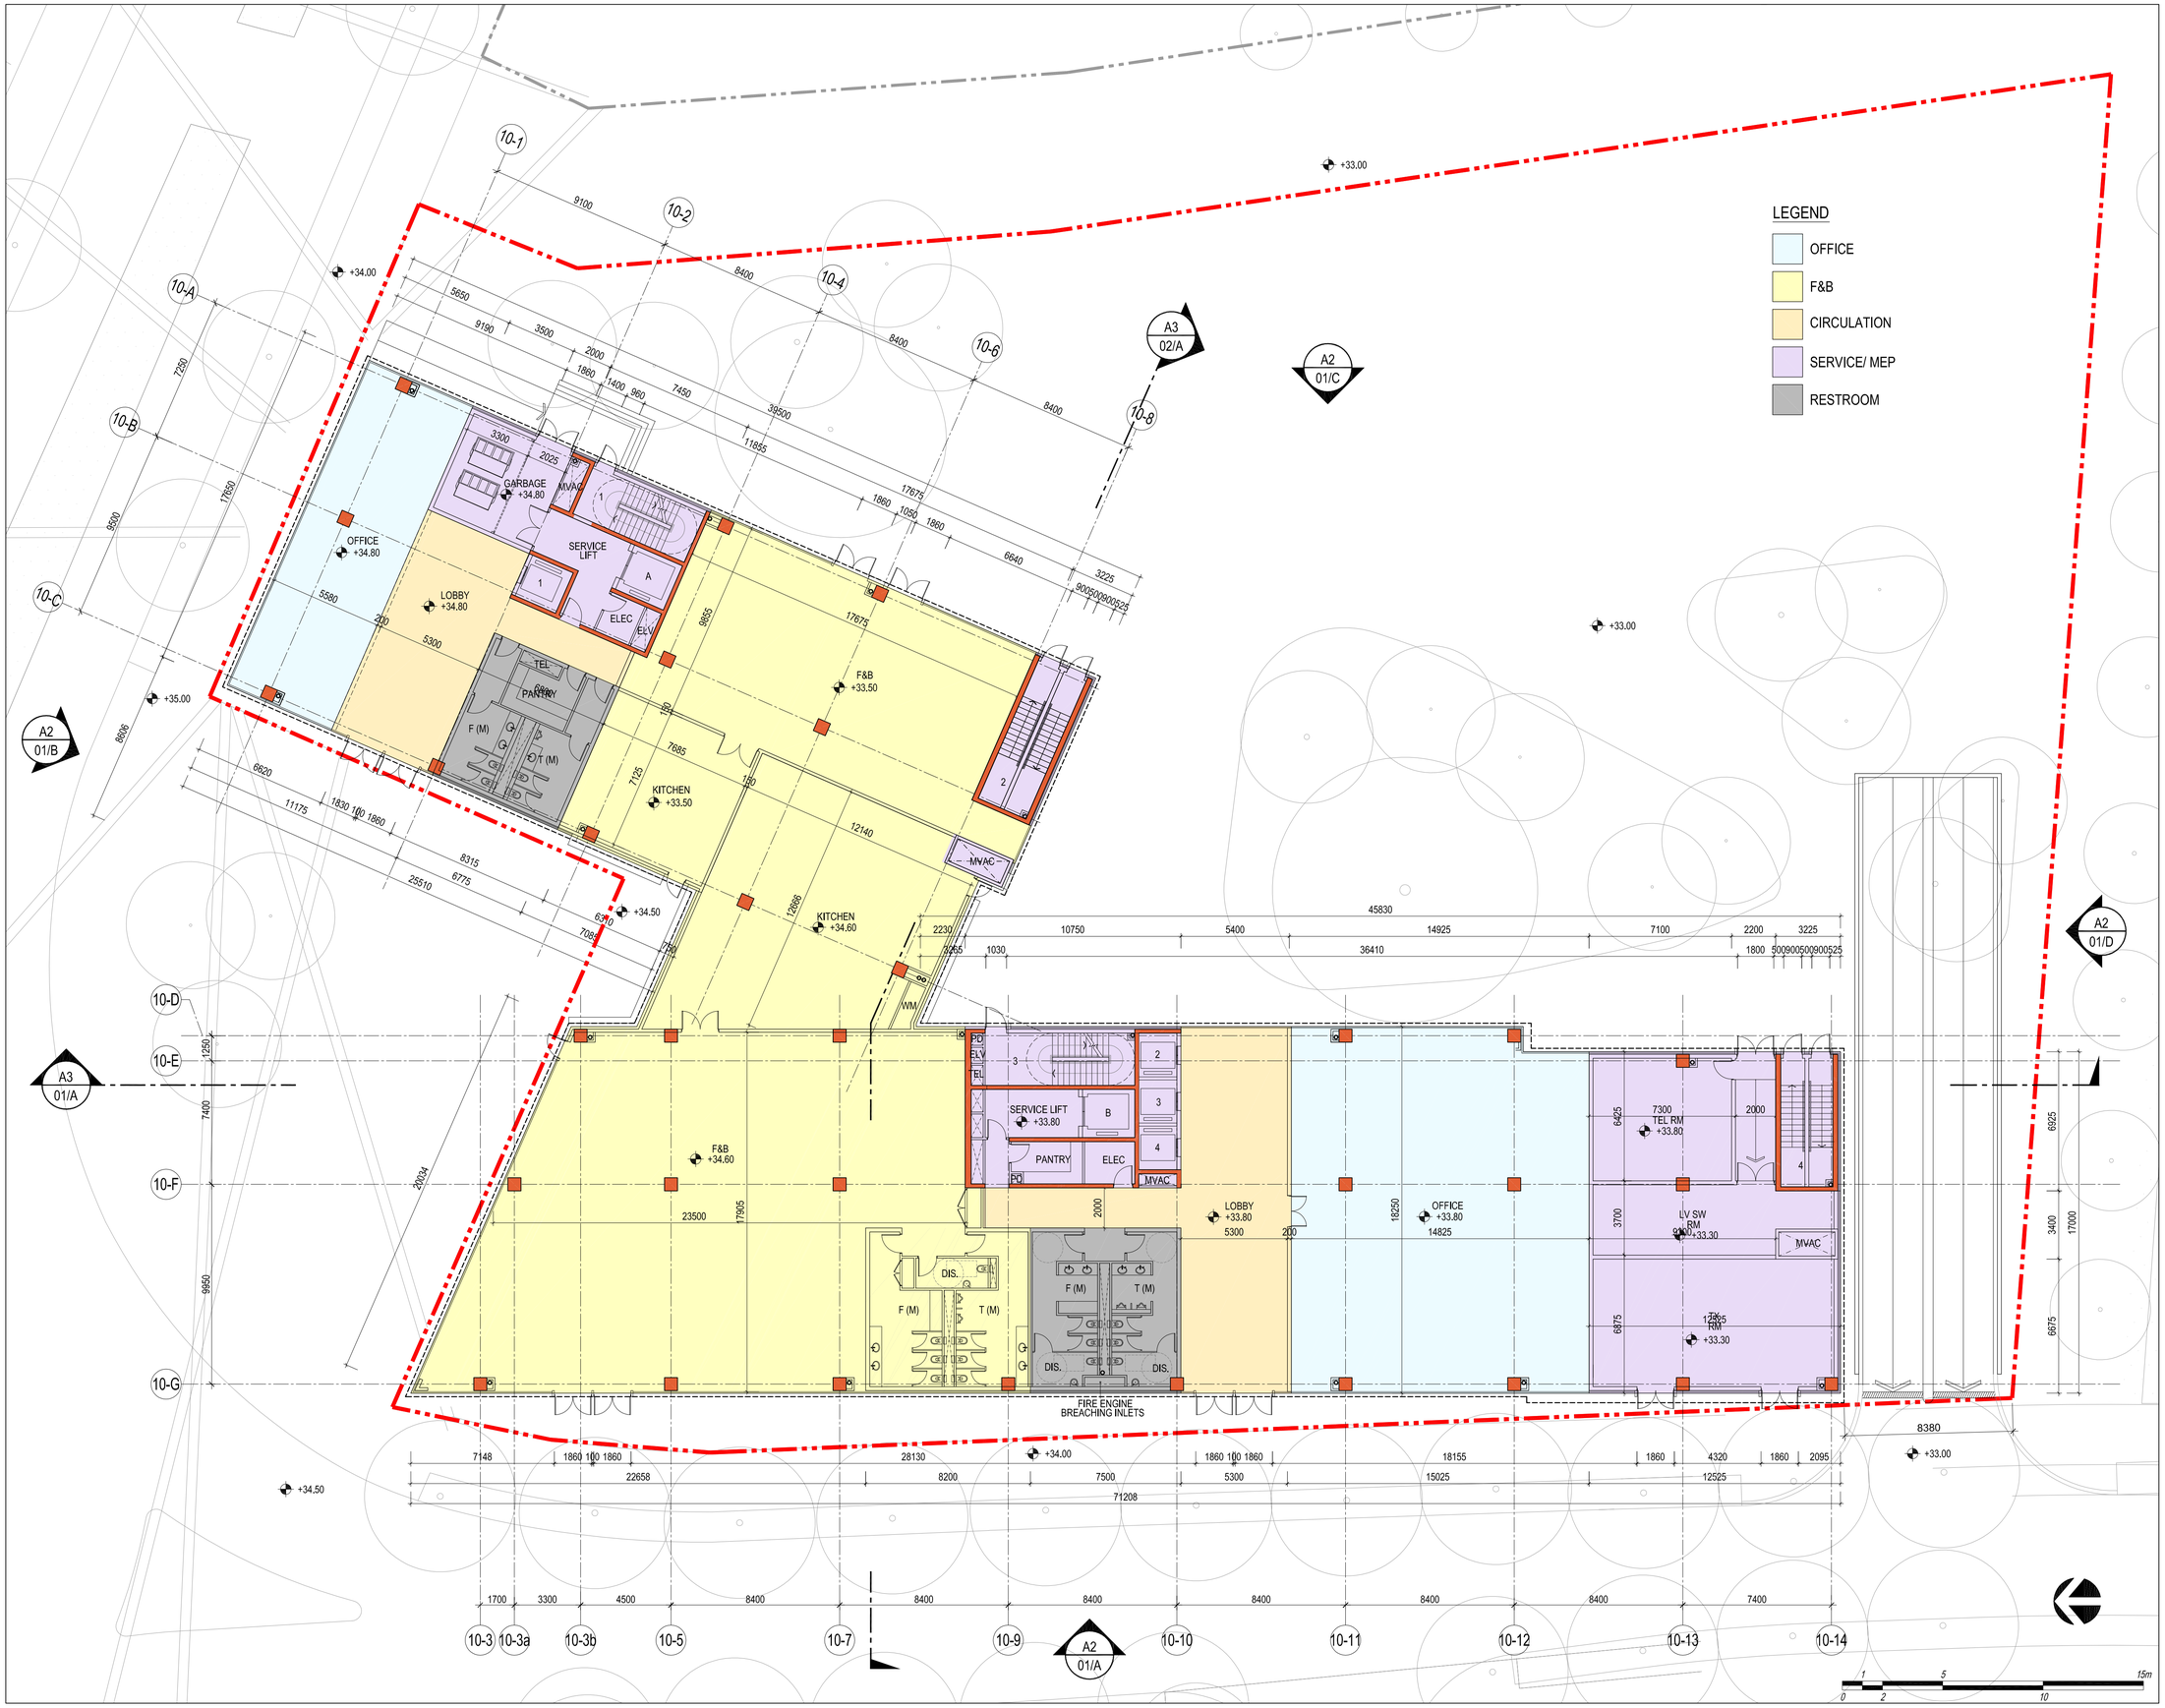

ARCHITECT:

ARQUITECTONICA

PARIS 9 rue Bleue, 75009 Paris, France
MIAMI 801 Brickell Ave. Suite 1100, Miami, FL - 33131, USA

THESE DRAWINGS ARE INSTRUMENTS OF SERVICE FOR USE ON THIS PROJECT ONLY AND ARE THE JOINT PROPERTY OF ARQUITECTONICA AND THE PROJECT OWNER. ANY USE OF INTRUMENTS OF SERVICE WITHOUT THE PRIOR EXPRESS WRITTEN PERMISSION OF ARQUITECTONICA AND/OR THE PROJECT OWNER IS A VIOLATION OF COPYRIGHT AND MAY BE SUBJECT TO PROSECUTION.

ALL DIMENSIONS ARE IN METERS UNLESS OTHERWISE STATED. DO NOT SCALE FROM THE DRAWINGS, USE GIVEN DIMENSIONS ONLY. ALL DIMENSIONS AND MEASUREMENTS ARE TO BE VERIFIED ON THE PROJECT SITE BY THE CONTRACTOR PRIOR TO CARRYING OUT ANY WORK. DISCOVERY OF ANY DISCREPANCIES SHALL BE REPORTED TO THE OWNER'S AUTHORIZED CONTRACT ADMINISTRATOR FOR CALRIFICATION. THE CONTRACTOR SHALL PREPARE SHOP DRAWINGS FOR APPROVAL BY THE OWNER'S AUTHORISED CONTRACT ADMINISTRATOR PRIOR TO COMMENCEMENT OF ANY WORK.

ⓒ *2008 ARQUITECTONICA INTERNATIONAL, Inc.*

PROJECT:

SmartCity Malta

PROJECT CLIENT :

SmartCity Malta

PROJECT MANAGEMENT CONSULTANT :

BOVIS LEND LEASE

STRUCTURAL/MEP CONSULTANT : :

Mott Connell

Mott Connell Limited
7th Floor
West Wing Office Building
New World Centre
20 Salisbury Road
Hong Kong

Tel: 2828 5757
Fax: 2827 1823
Wed www.mottconnell.com.hk

REV #	DATE	ISSUE FOR :
00	10 MAY 2008	100% SCHEMATIC DESIGN

KEY PLAN

SHEET TITLE

BUILDING-10

L1 FLOOR PLAN

SCALE:	1:150 (A1) 1:300 (A3)	DATE:	10 MAY 2008
PROJECT NO:		2483.00	
DRAWN BY:		--	
CHECKED BY:		--	

SHEET NO.

0-10-A105

STAGE: SCHEMATIC DESIGN