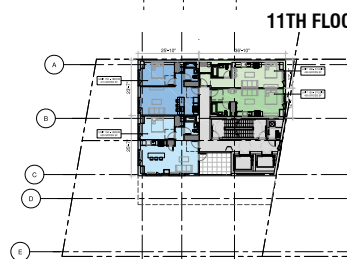
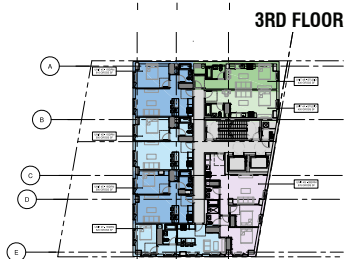
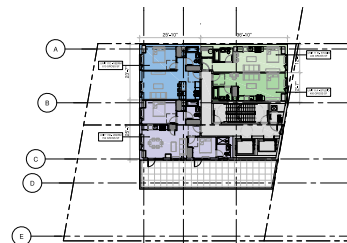
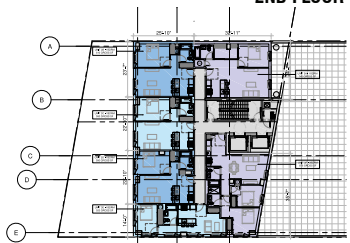
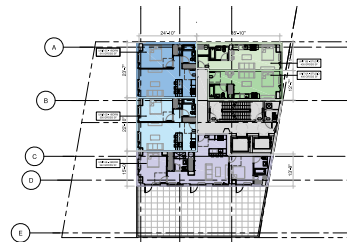
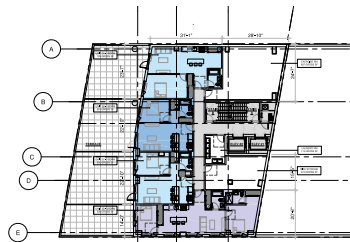
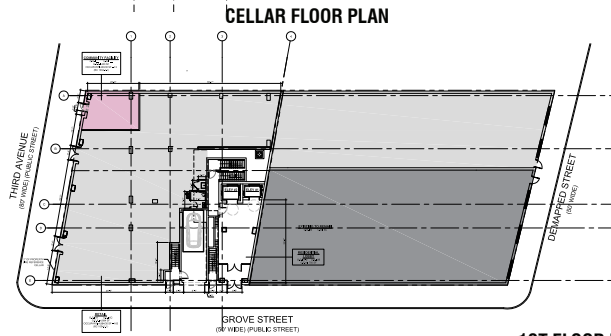
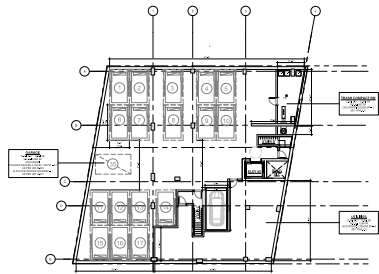


SERGIO ZAPATA
ARCHITECTURE PORTFOLIO



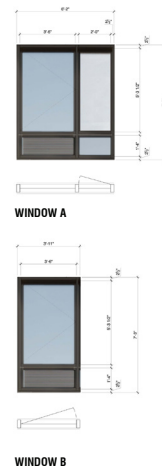



TABLE OF CONTENT

- MIXED USE BUILDING
- RESIDENTIAL PROJECT
- COMMERCIAL PROJECT
- LANDSCAPE DESIGN PROJECT
- DRAFTING DETAILS
- SHOP DRAWING SAMPLE
- CIVIC DESIGN PROJECTS
- FABRICATION MODELS

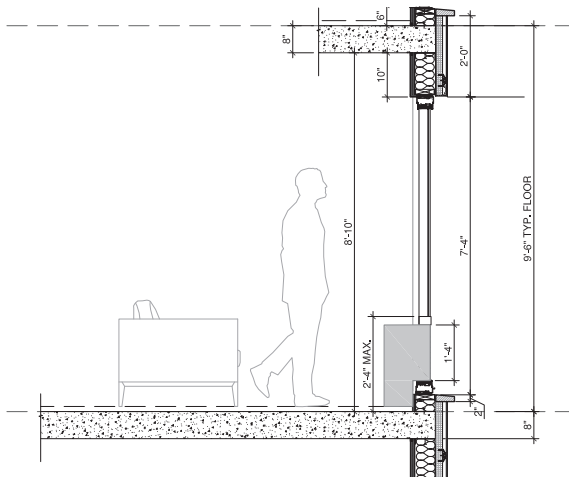


MIXED USE BUILDING (SRA ARCHITECTURE AND ENGINEERING)
2976 3RD AVE. BRONX, NY, 10455

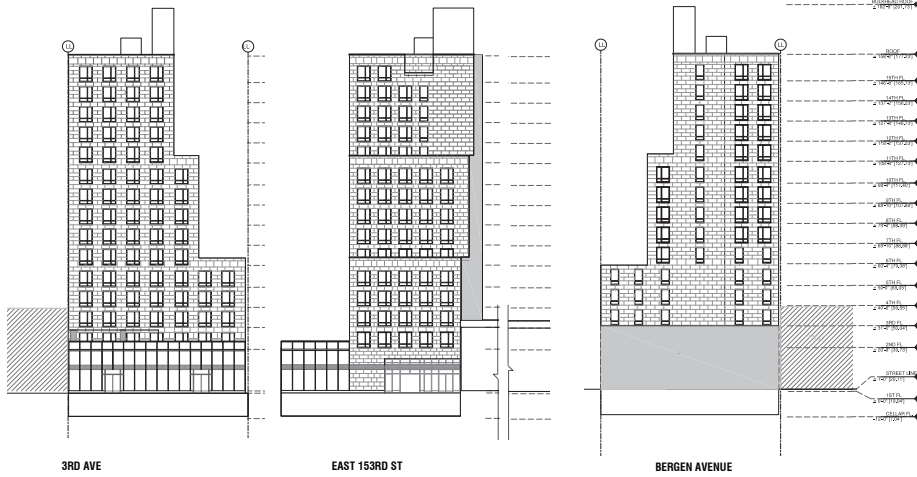


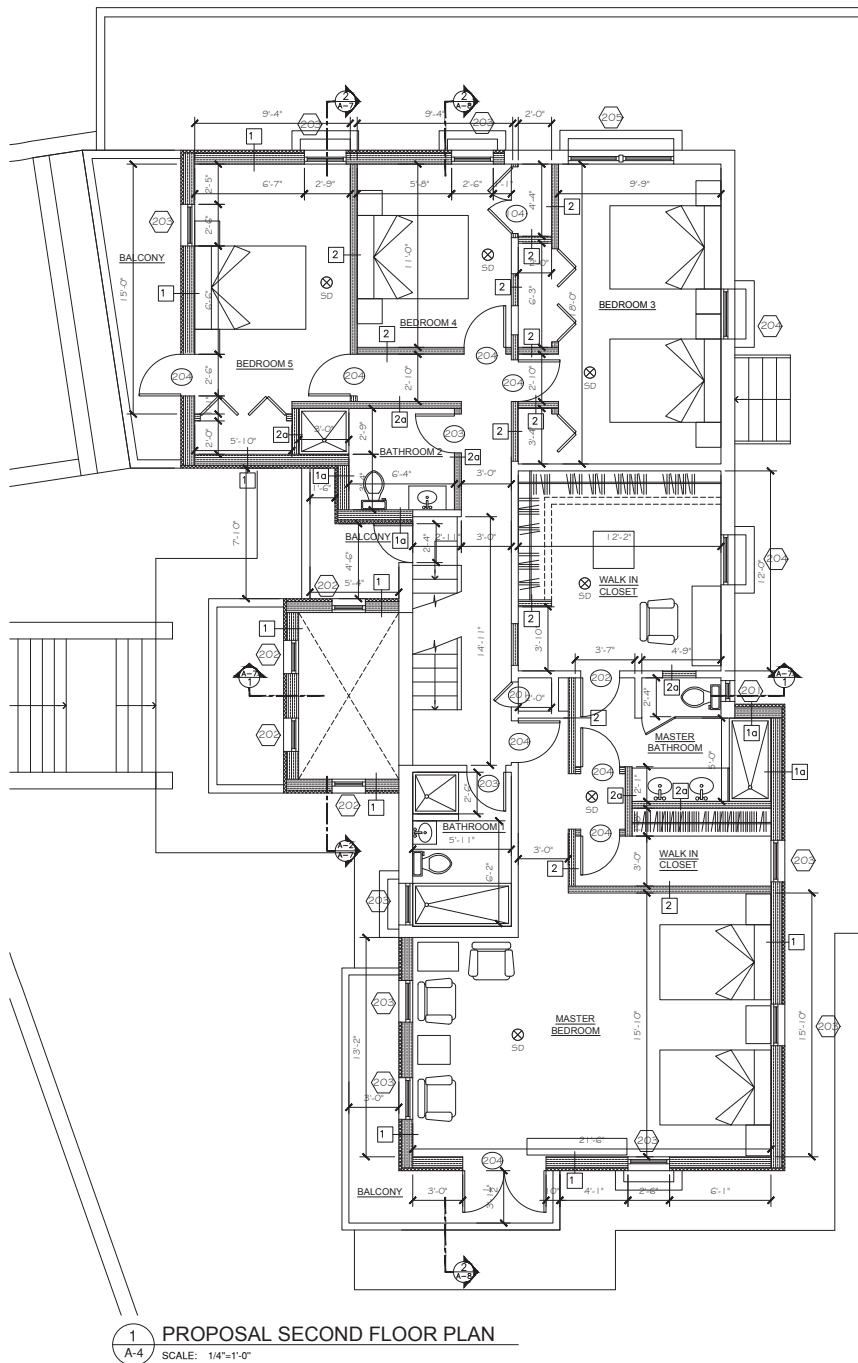


RESIDENTIAL PROJECT SAMPLES (GRUPO DESIGN INC.)- ONE FAMILY HOME RENOVATION, JAMAICA ESTATES, NY

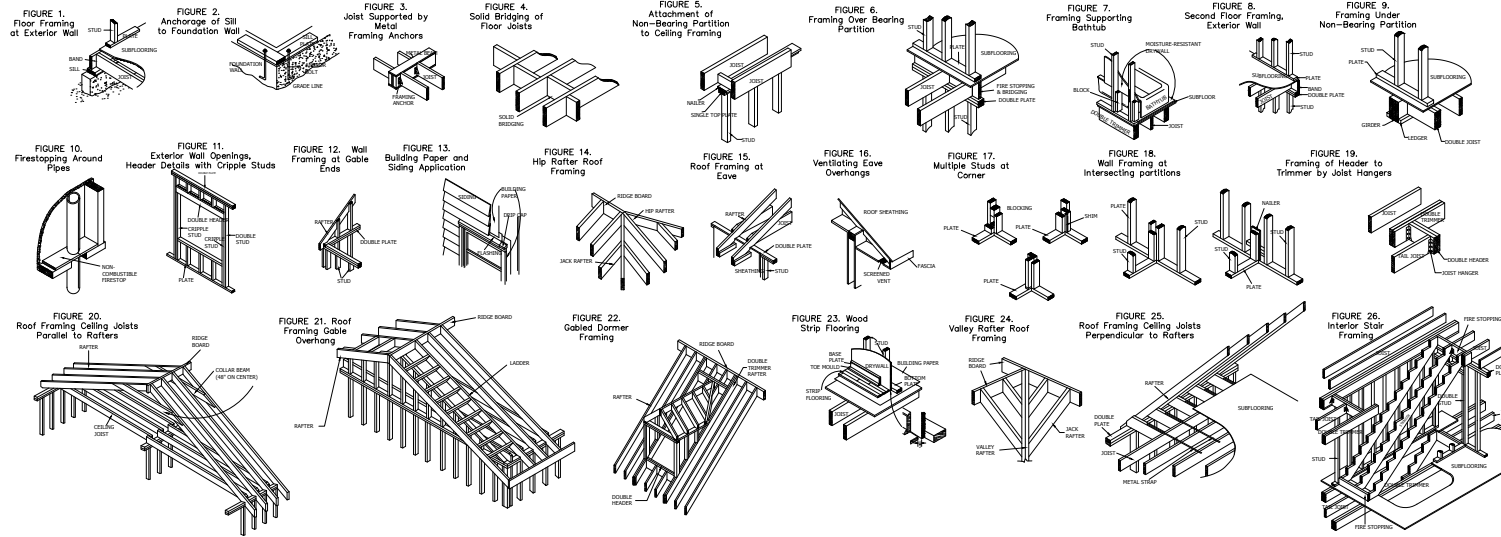


1 CONSTRUCTION DETAILS
A-10 NO SCALE

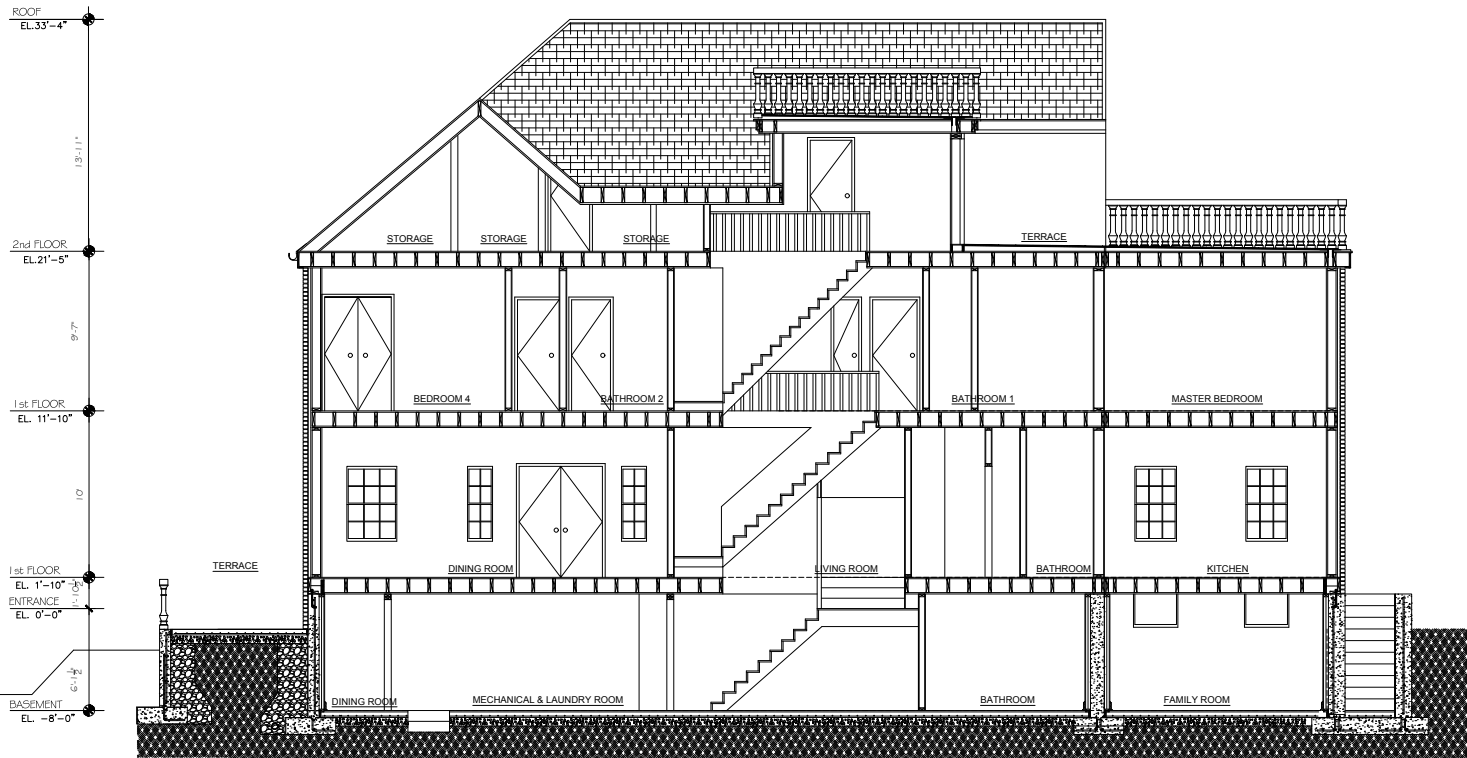


2 PROPOSAL SECTION 3
A-10 SCALE: 1/4"=1'-0"

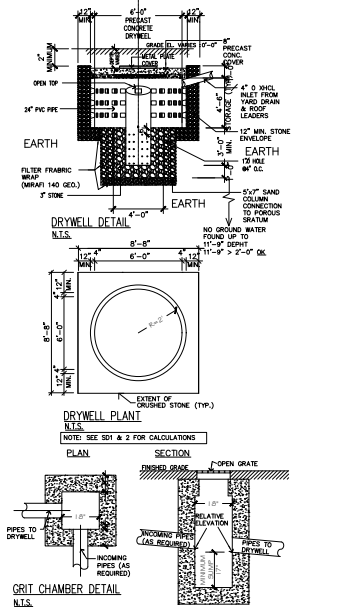


RESIDENTIAL PROJECT SAMPLES (GRUPO DESIGN INC.) - ONE FAMILY HOME RENOVATION, JAMAICA ESTATES, NY

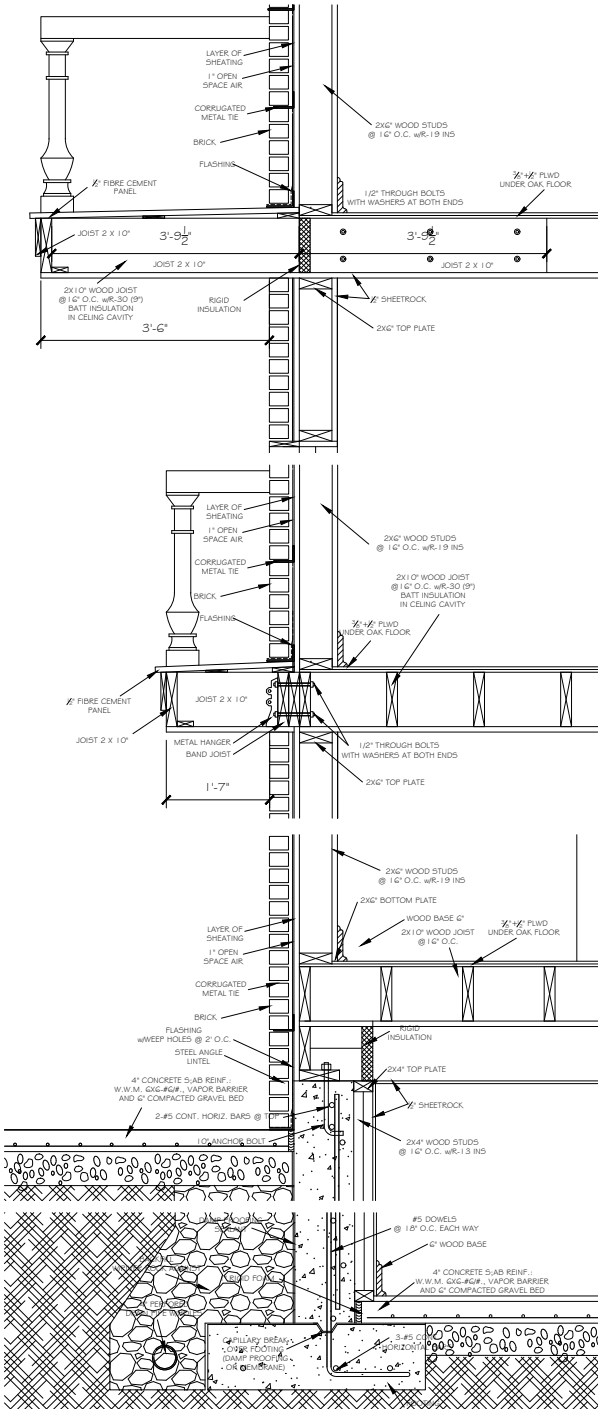


1 WALL SECTION 1
SCALE: 1/4"=1'-0"

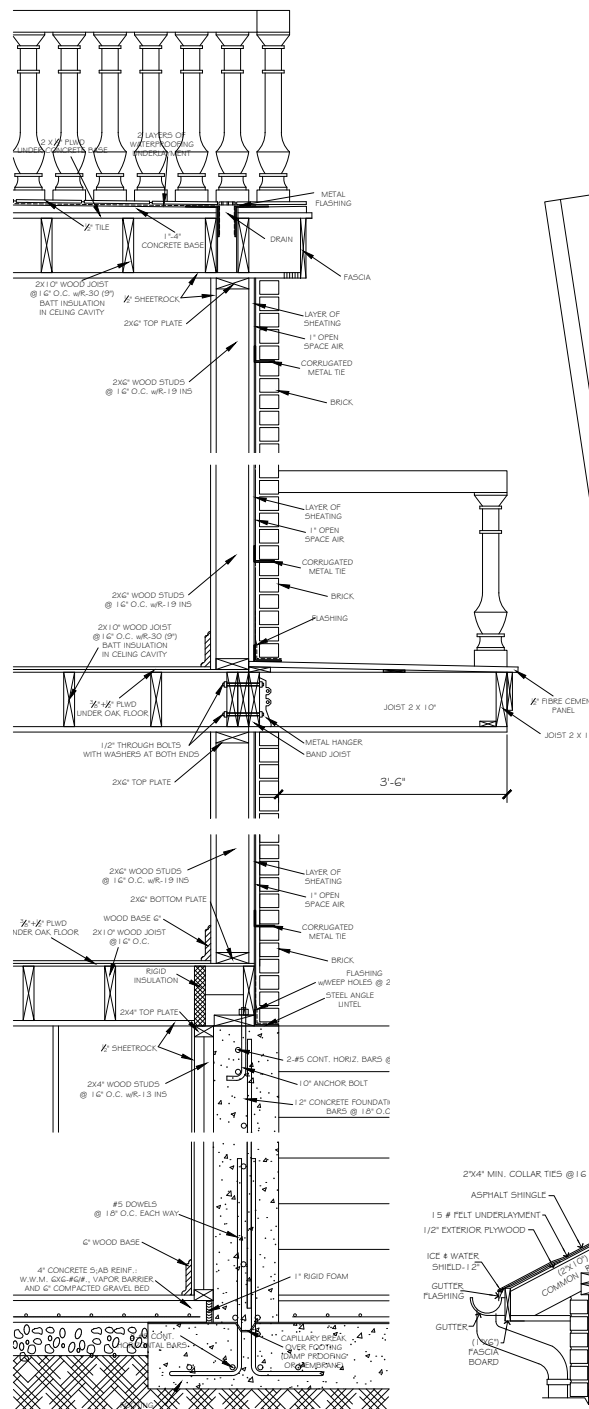


2 WALL SECTION 2
SCALE: 1/4"=1'-0"

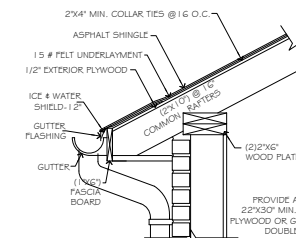


3 ROOF DETAIL
SCALE: 1/4"=1'-0"

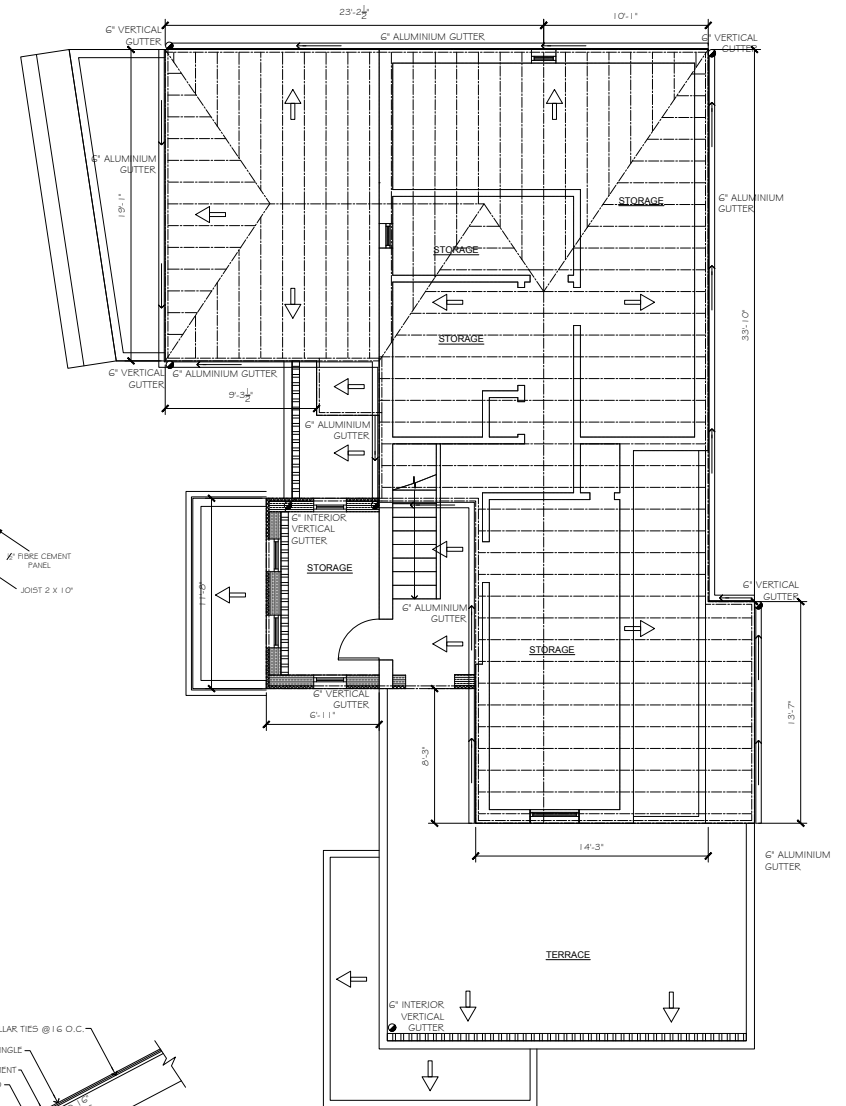



4 DRAIN PLAN
SCALE: 1/4"=1'-0"

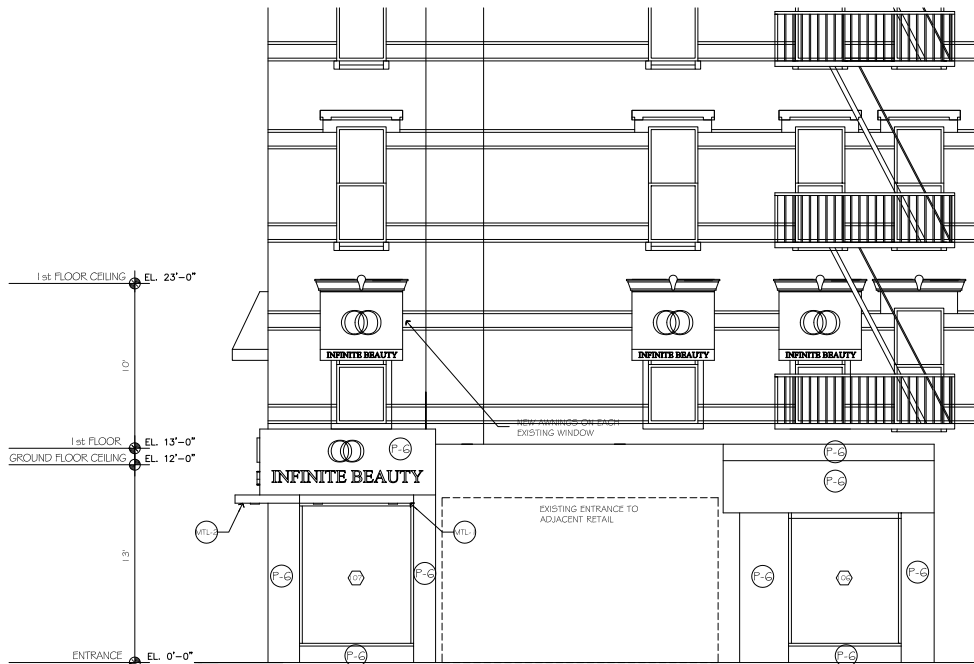

1 PROPOSAL SIDE ELEVATION FROM 61ST STREET
A-11 SCALE: 1/4"=1'-0"

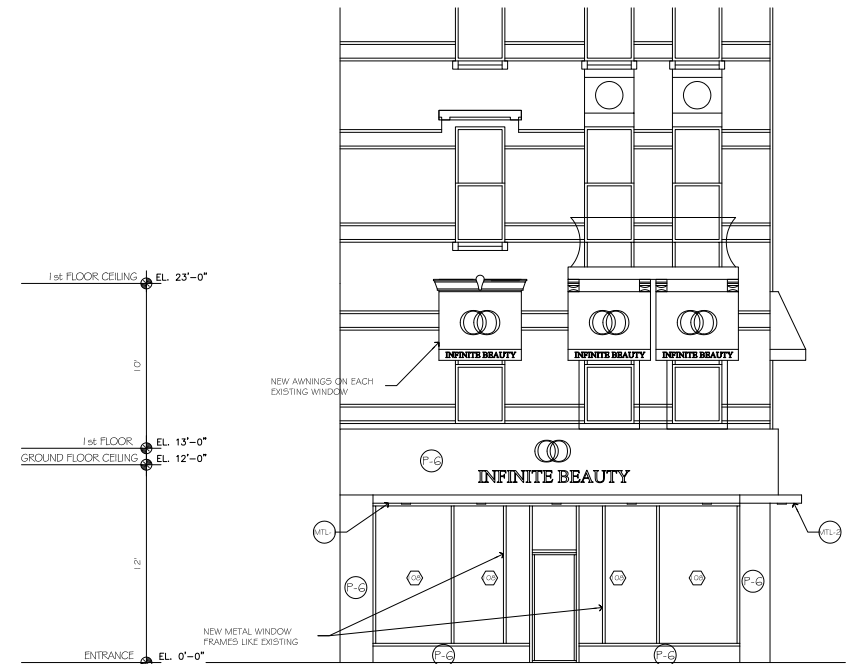

2 PROPOSAL FRONTAL ELEVATION FROM 3RD AVENUE
A-11 SCALE: 1/4"=1'-0"

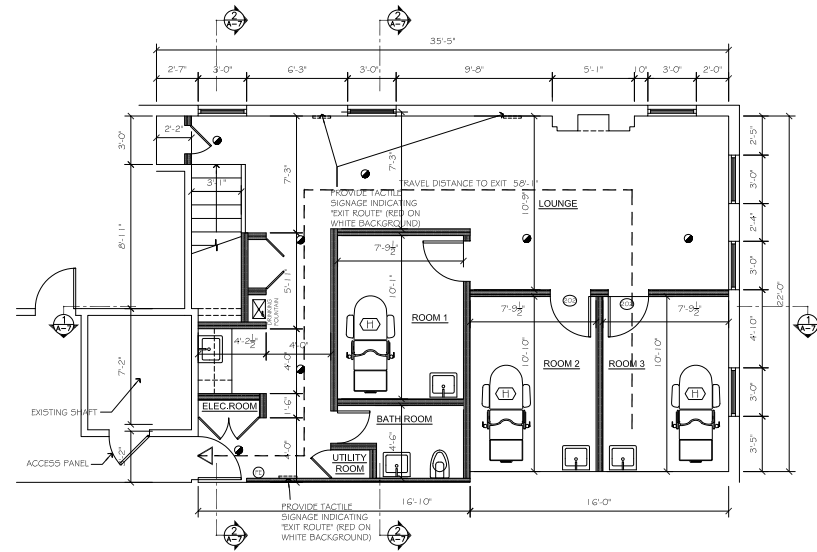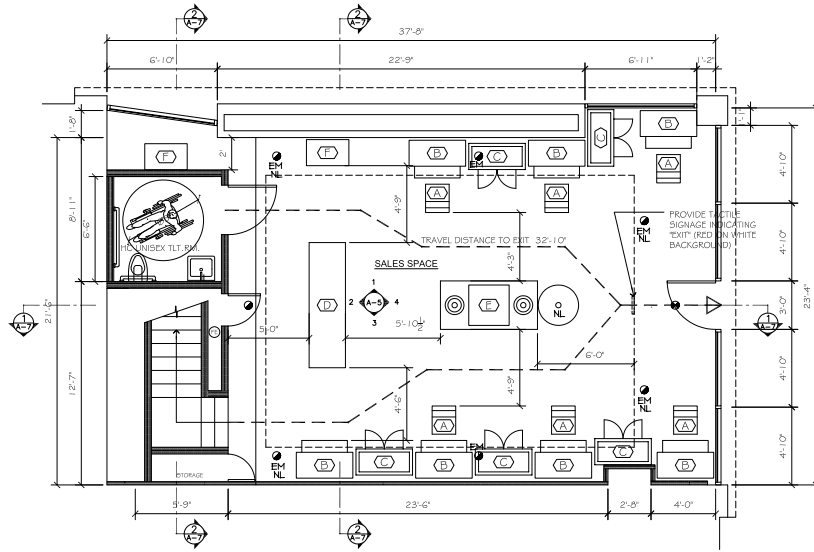


ADDITIONAL EXIT AND EMERGENCY LIGHTS MAY BE REQUIRED IN THE FIELD BY THE FIRE INSPECTOR AT THE TIME OF FIRE PLAN PROVIDE AS REQUIRED.


MAINTAIN 48" WIDE (MIN.) CLEAR ACCESS PATH.

1 1ST FLOOR FIXTURE PLAN
A-4 SCALE: 1/4"=1'-0"

2 2ND FLOOR FIXTURE PLAN
A-4 SCALE: 1/4"=1'-0"

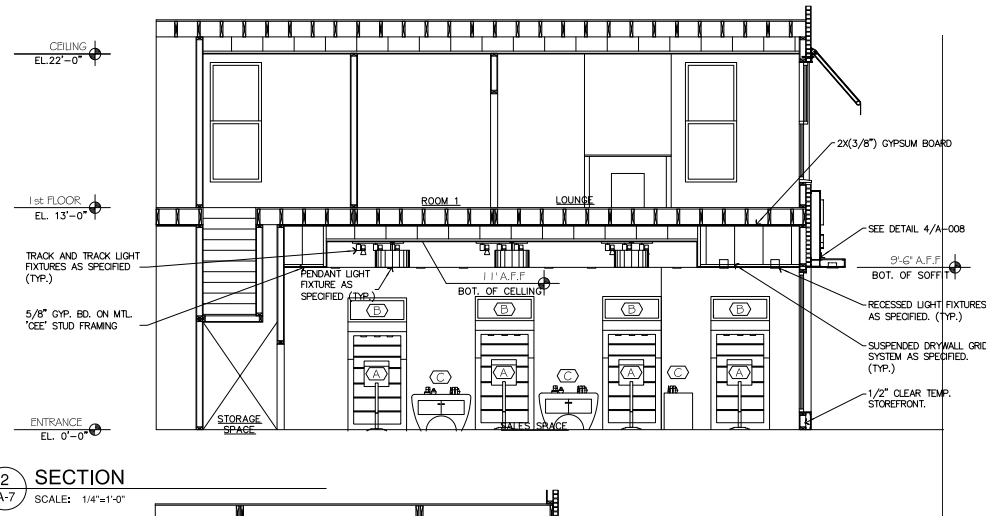

2 SECTION
A-7 SCALE: 1/4"=1'-0"


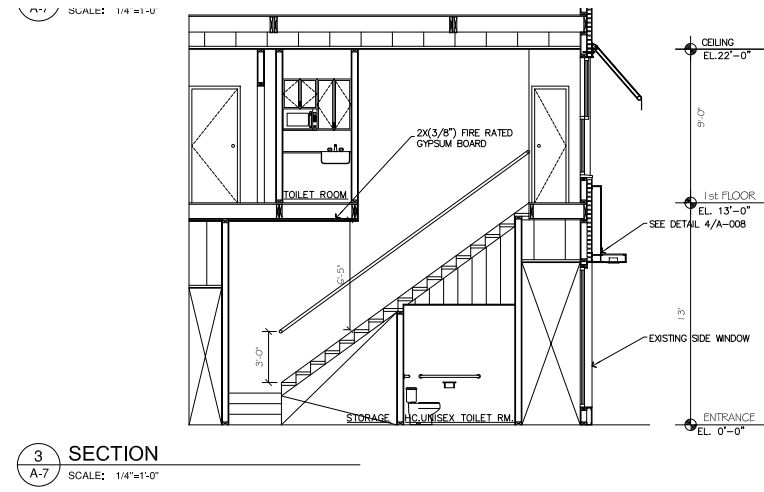



3 SECTION
A-7 SCALE: 1/4"=1'-0"

KRAVET INC. HEADQUARTERS PATIO RENOVATION; WOODBURY, NY

CONCEPT DESIGN PLAN AND RENDERS

ANIMATION: <https://vimeo.com/561158978>

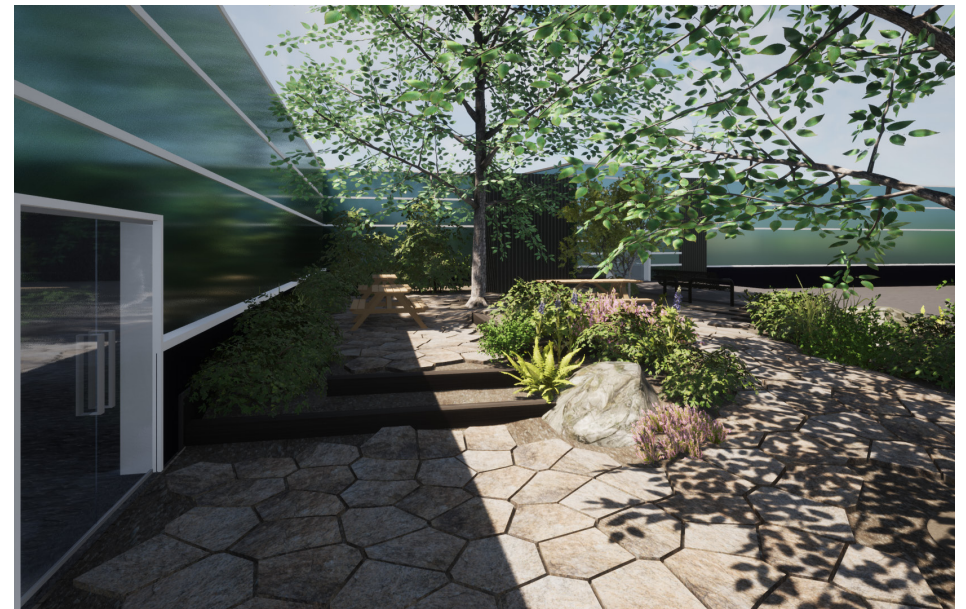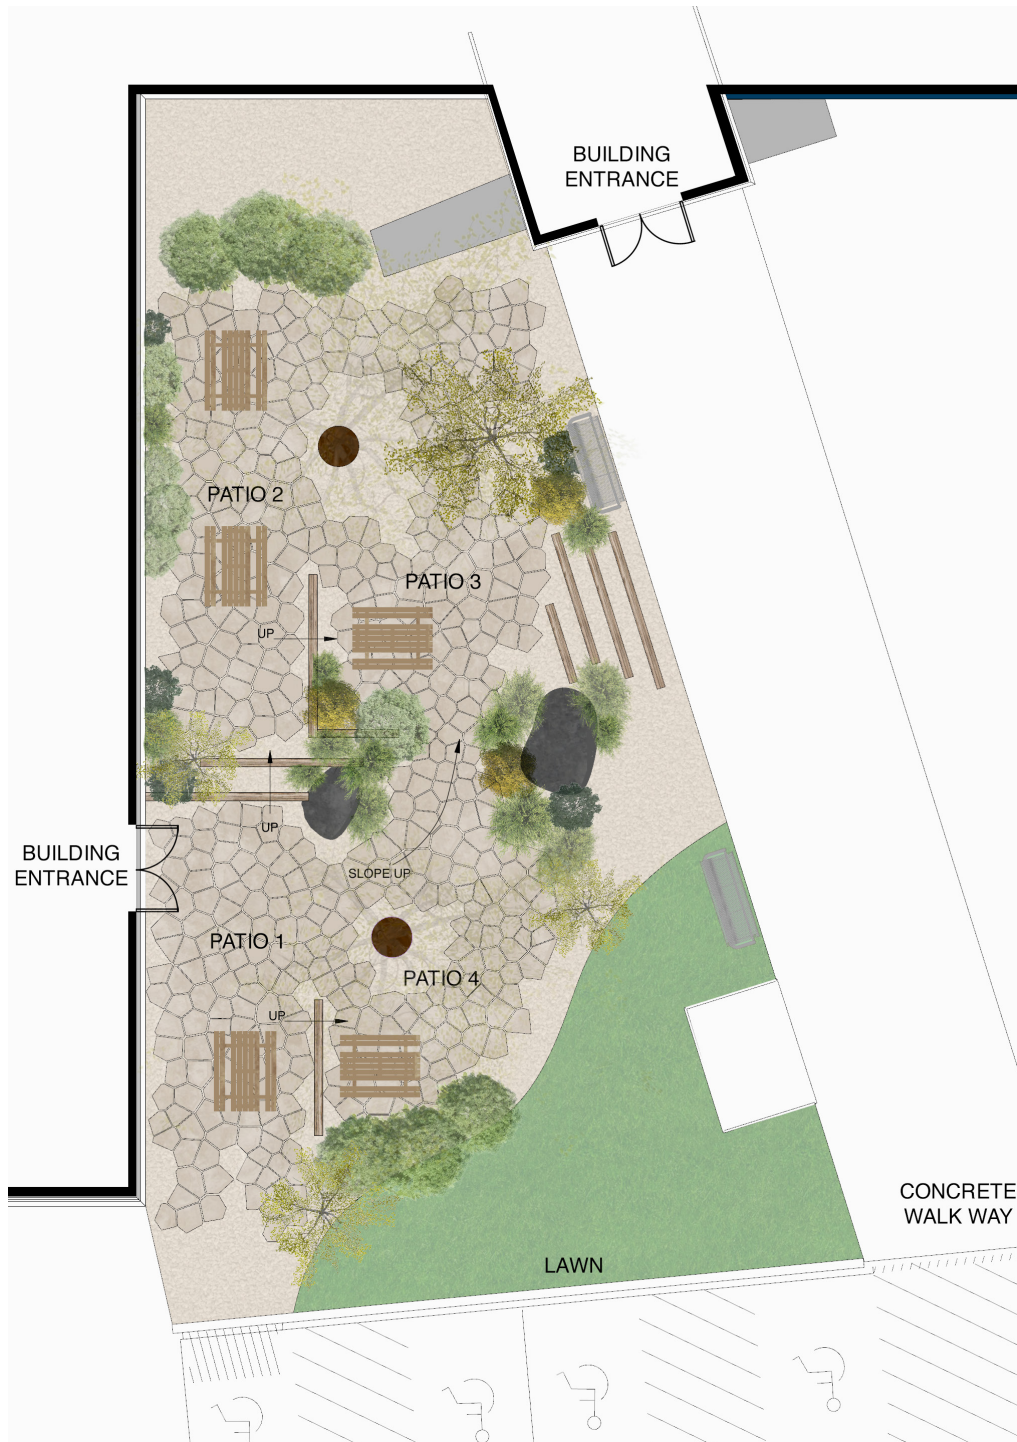


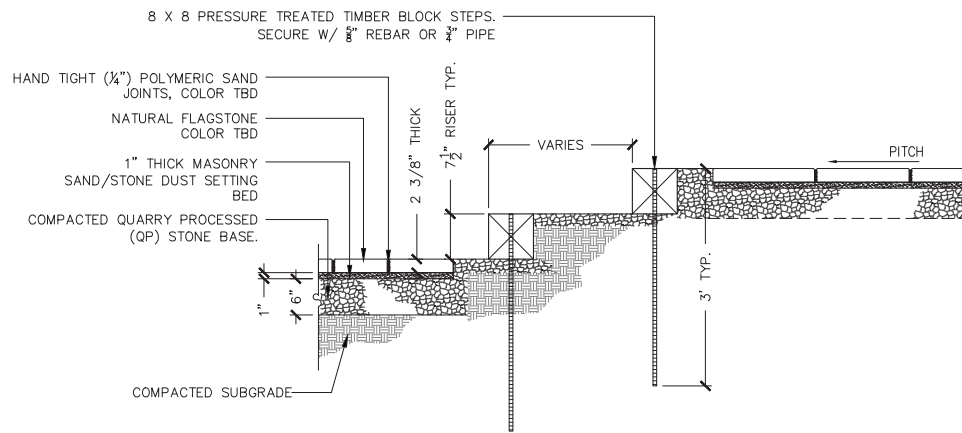

TYPICAL TIMBER STEP DETAIL

SCALE: $\frac{3}{4}$ "=1'-0"


1
L-2

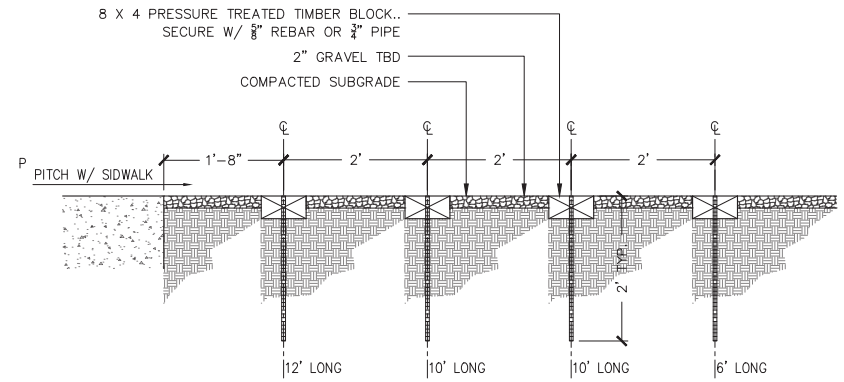

TIMBER PATHWAY SECTION DETAIL

SCALE: $\frac{3}{4}$ "=1'-0"

2
L-2

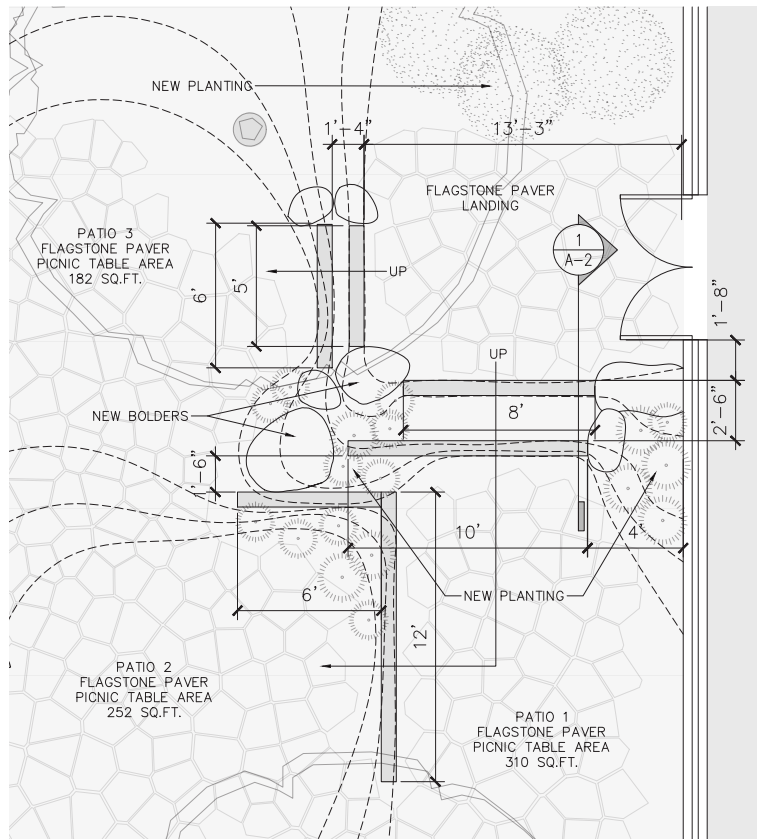

TIMBER BLOCK STEPS DETAIL PLAN

SCALE: $\frac{1}{4}$ "=1'-0"

3
L-2












REFERENCE IMAGES



EXISTING CONDITION IMAGES






4
L-2

4
L-2

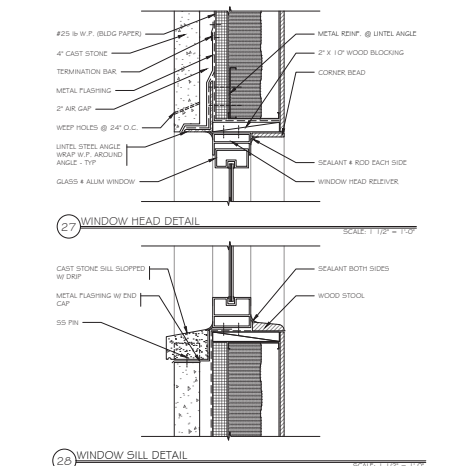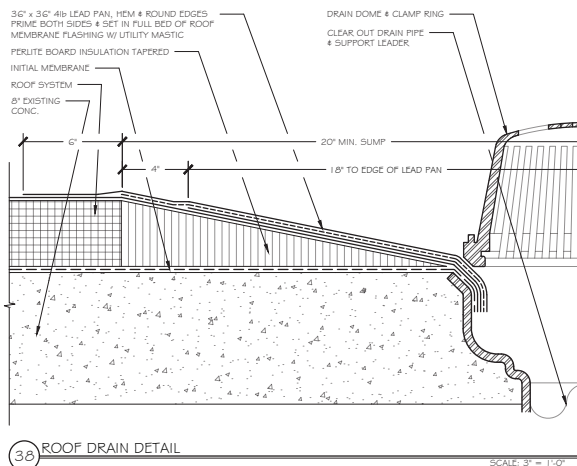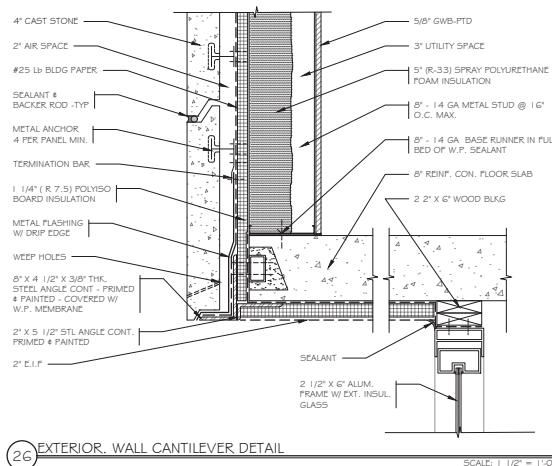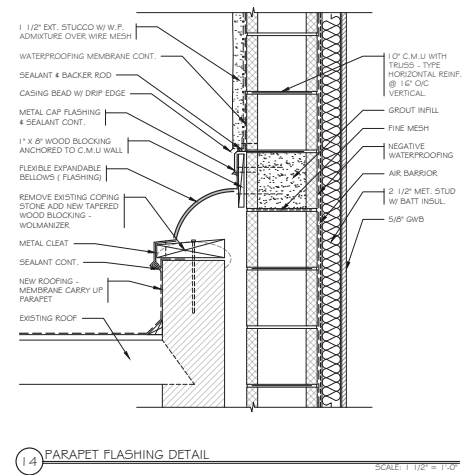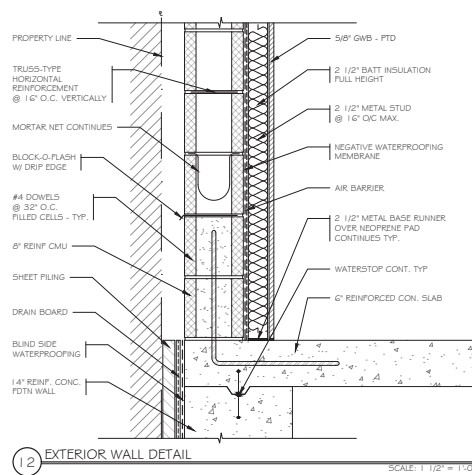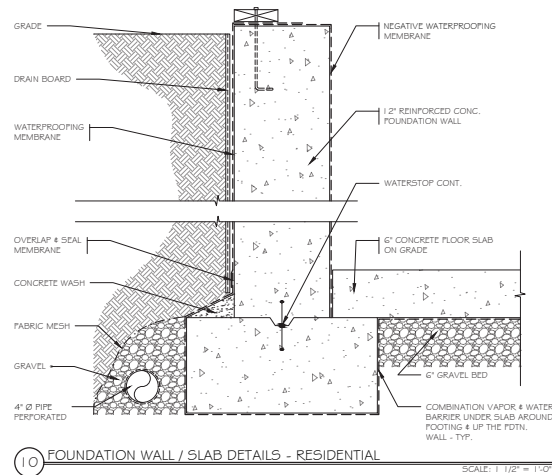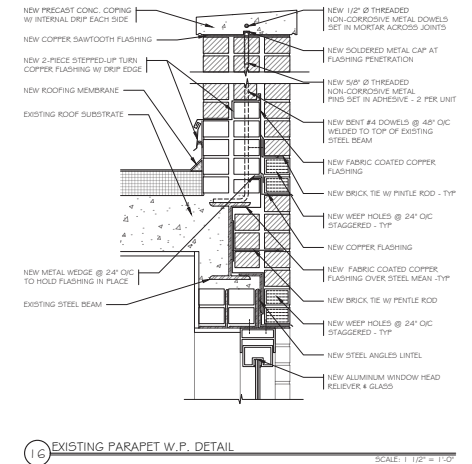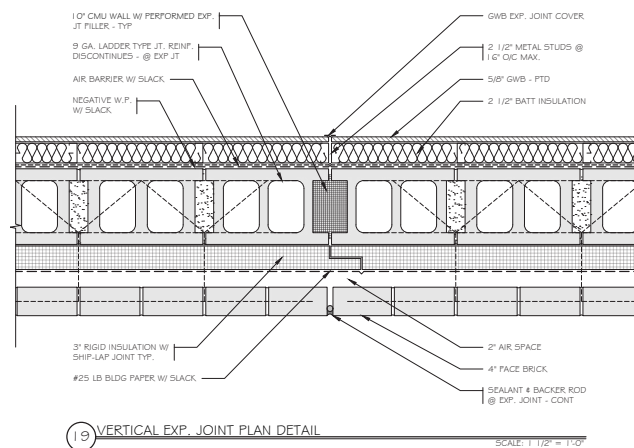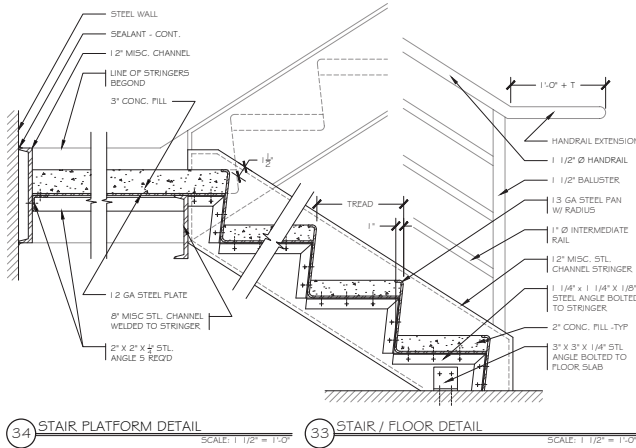


SHOP DRAWING SAMPLES (BLONDIE'S TREEHOUSE INC.) - ROOFTOP BENCHES GOTHAM CENTER, LONG ISLAND CITY, NY


NOTE: ALL METAL BENCH SUPPORT ELEMENTS TO BE PAINTED TO MATCH CURVILINEAR PLANTER METAL EDGING IN COLOR AND FINISH

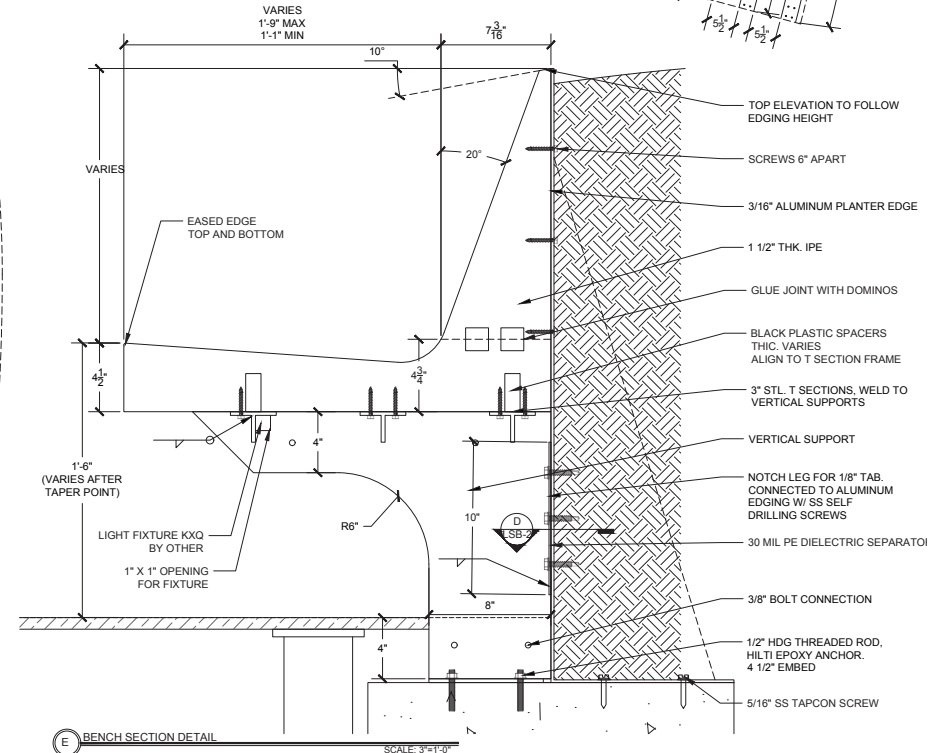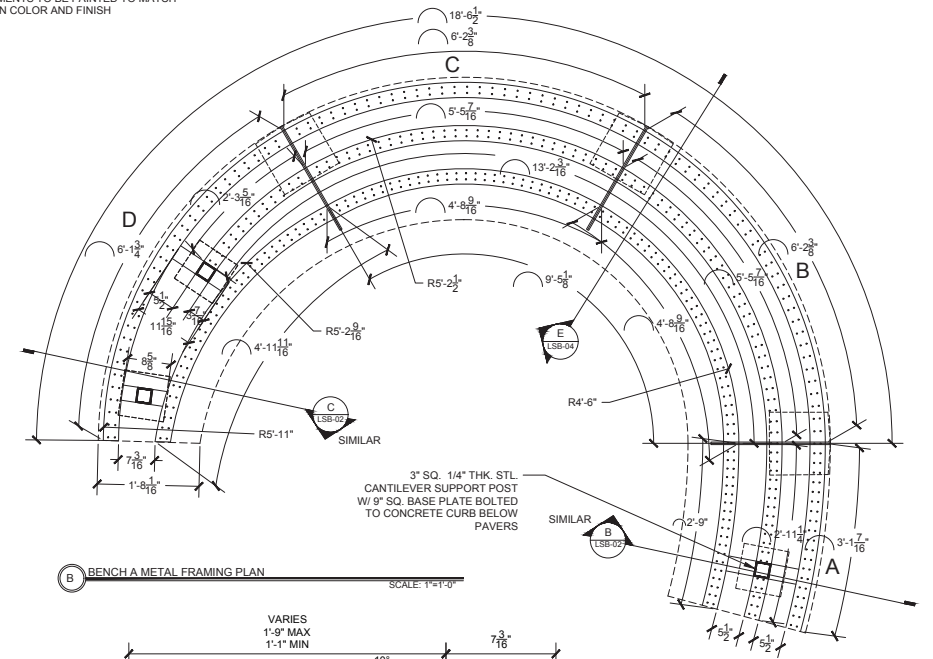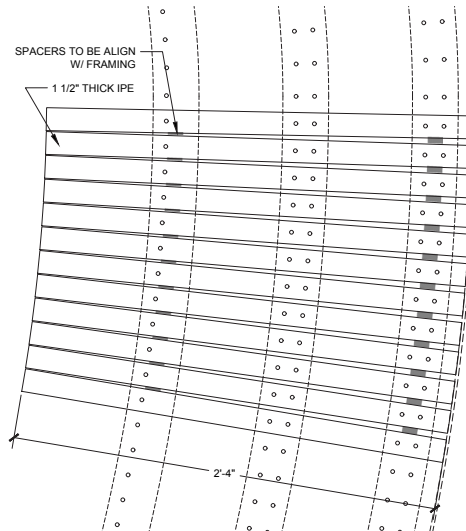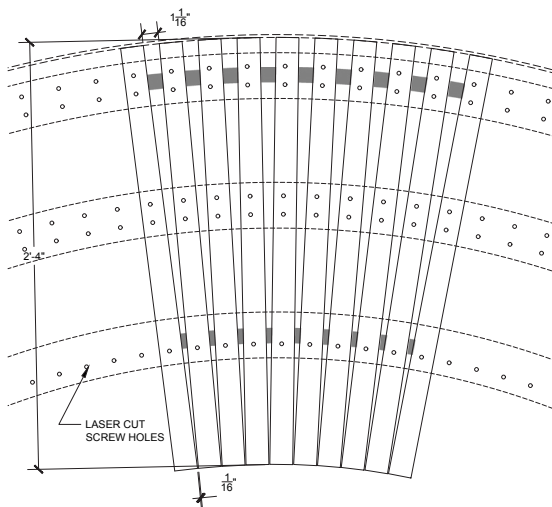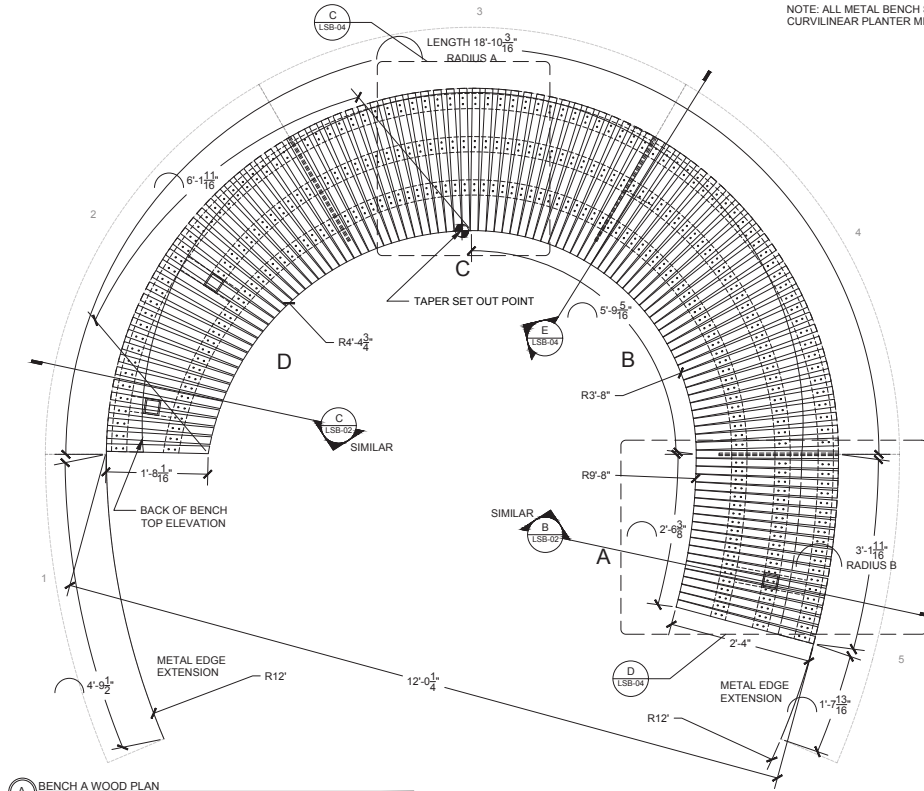

SHOP DRAWING SAMPLES (BLONDIE'S TREEHOUSE INC.) - ROOFTOP BENCHES
GOTHAM CENTER, LONG ISLAND CITY, NY

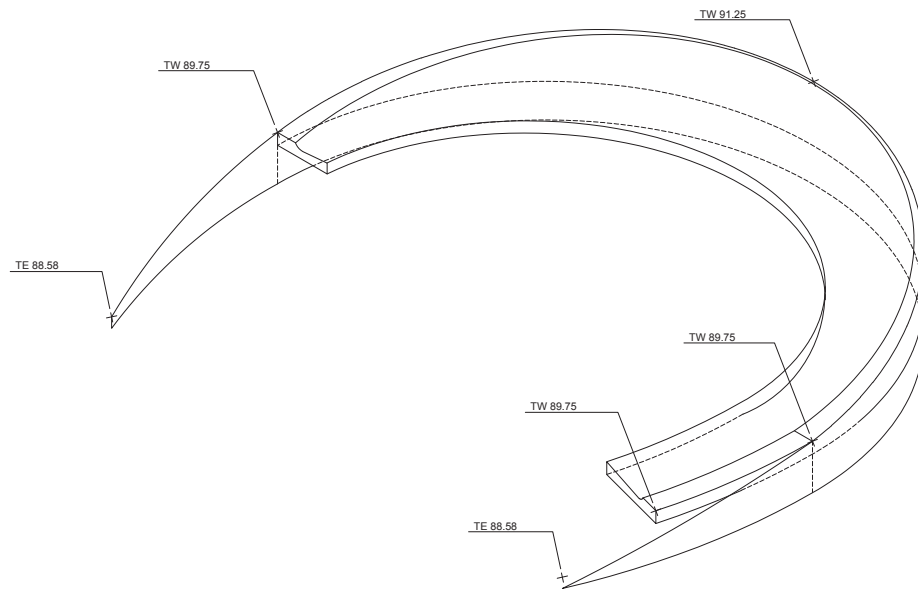

B BENCH B ISOMETRIC
SCALE: N.T.S

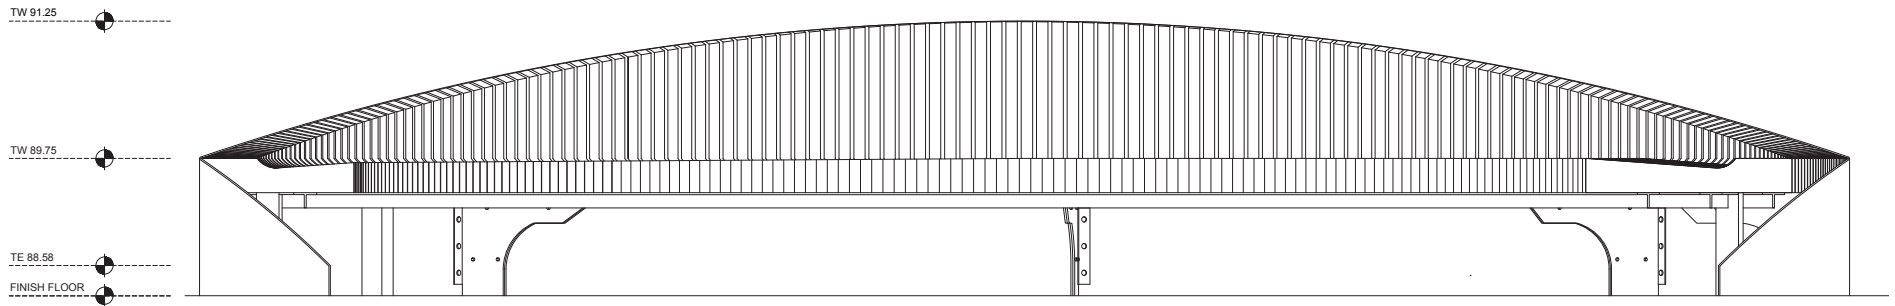

A BENCH B FRONT ELEVATION
SCALE: 1/12"=1'-0"

CIVIC DESIGN PROJECTS



MIXED USE COMPLEX LARGE-SCALE


EAST 40TH & 1ST AVE




CONCEPT MASS MODEL AND RENDERS

ANIMATION: <https://vimeo.com/420054608>

(NEW YORK CITY COLLEGE OF TECHNOLOGY)

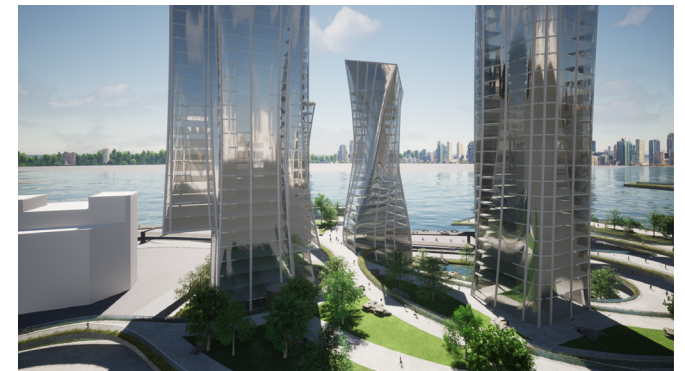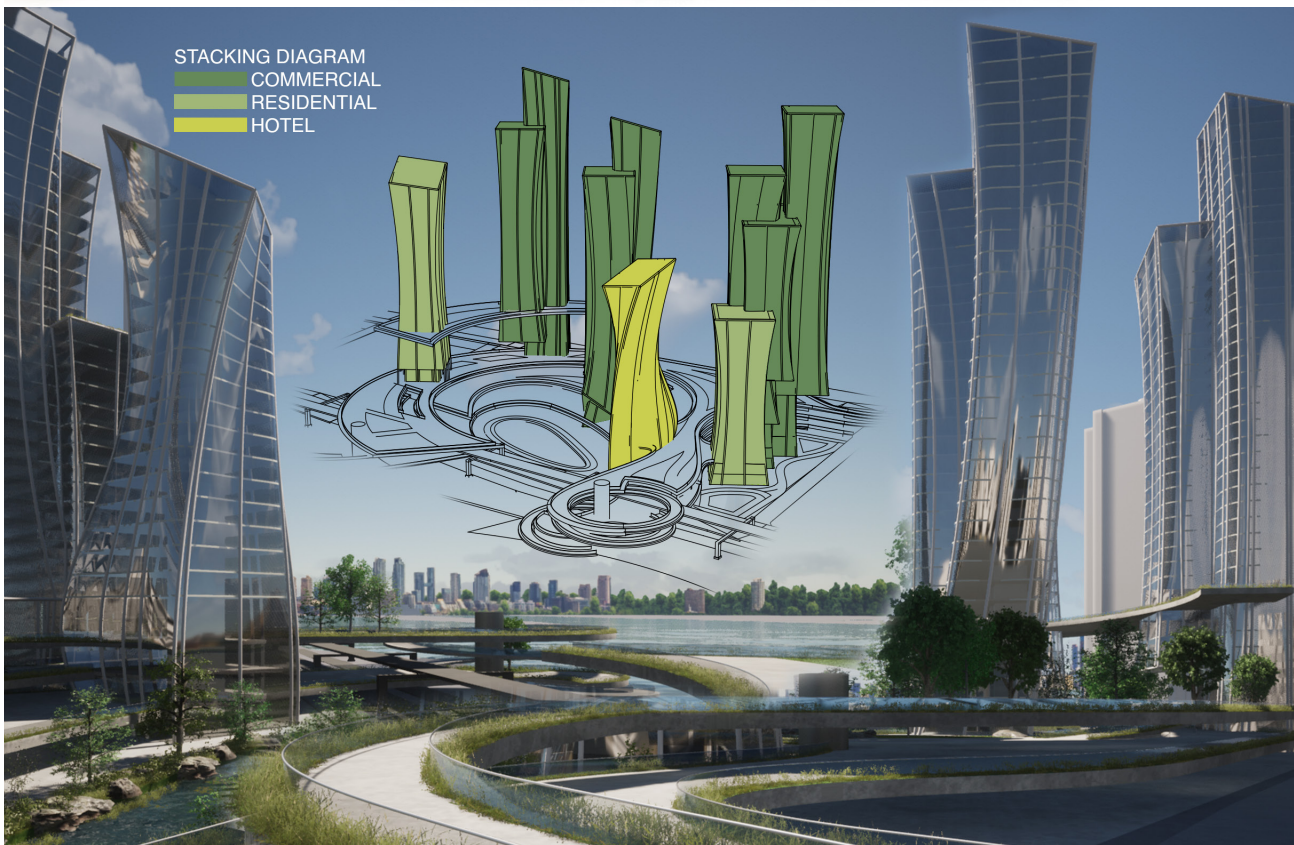

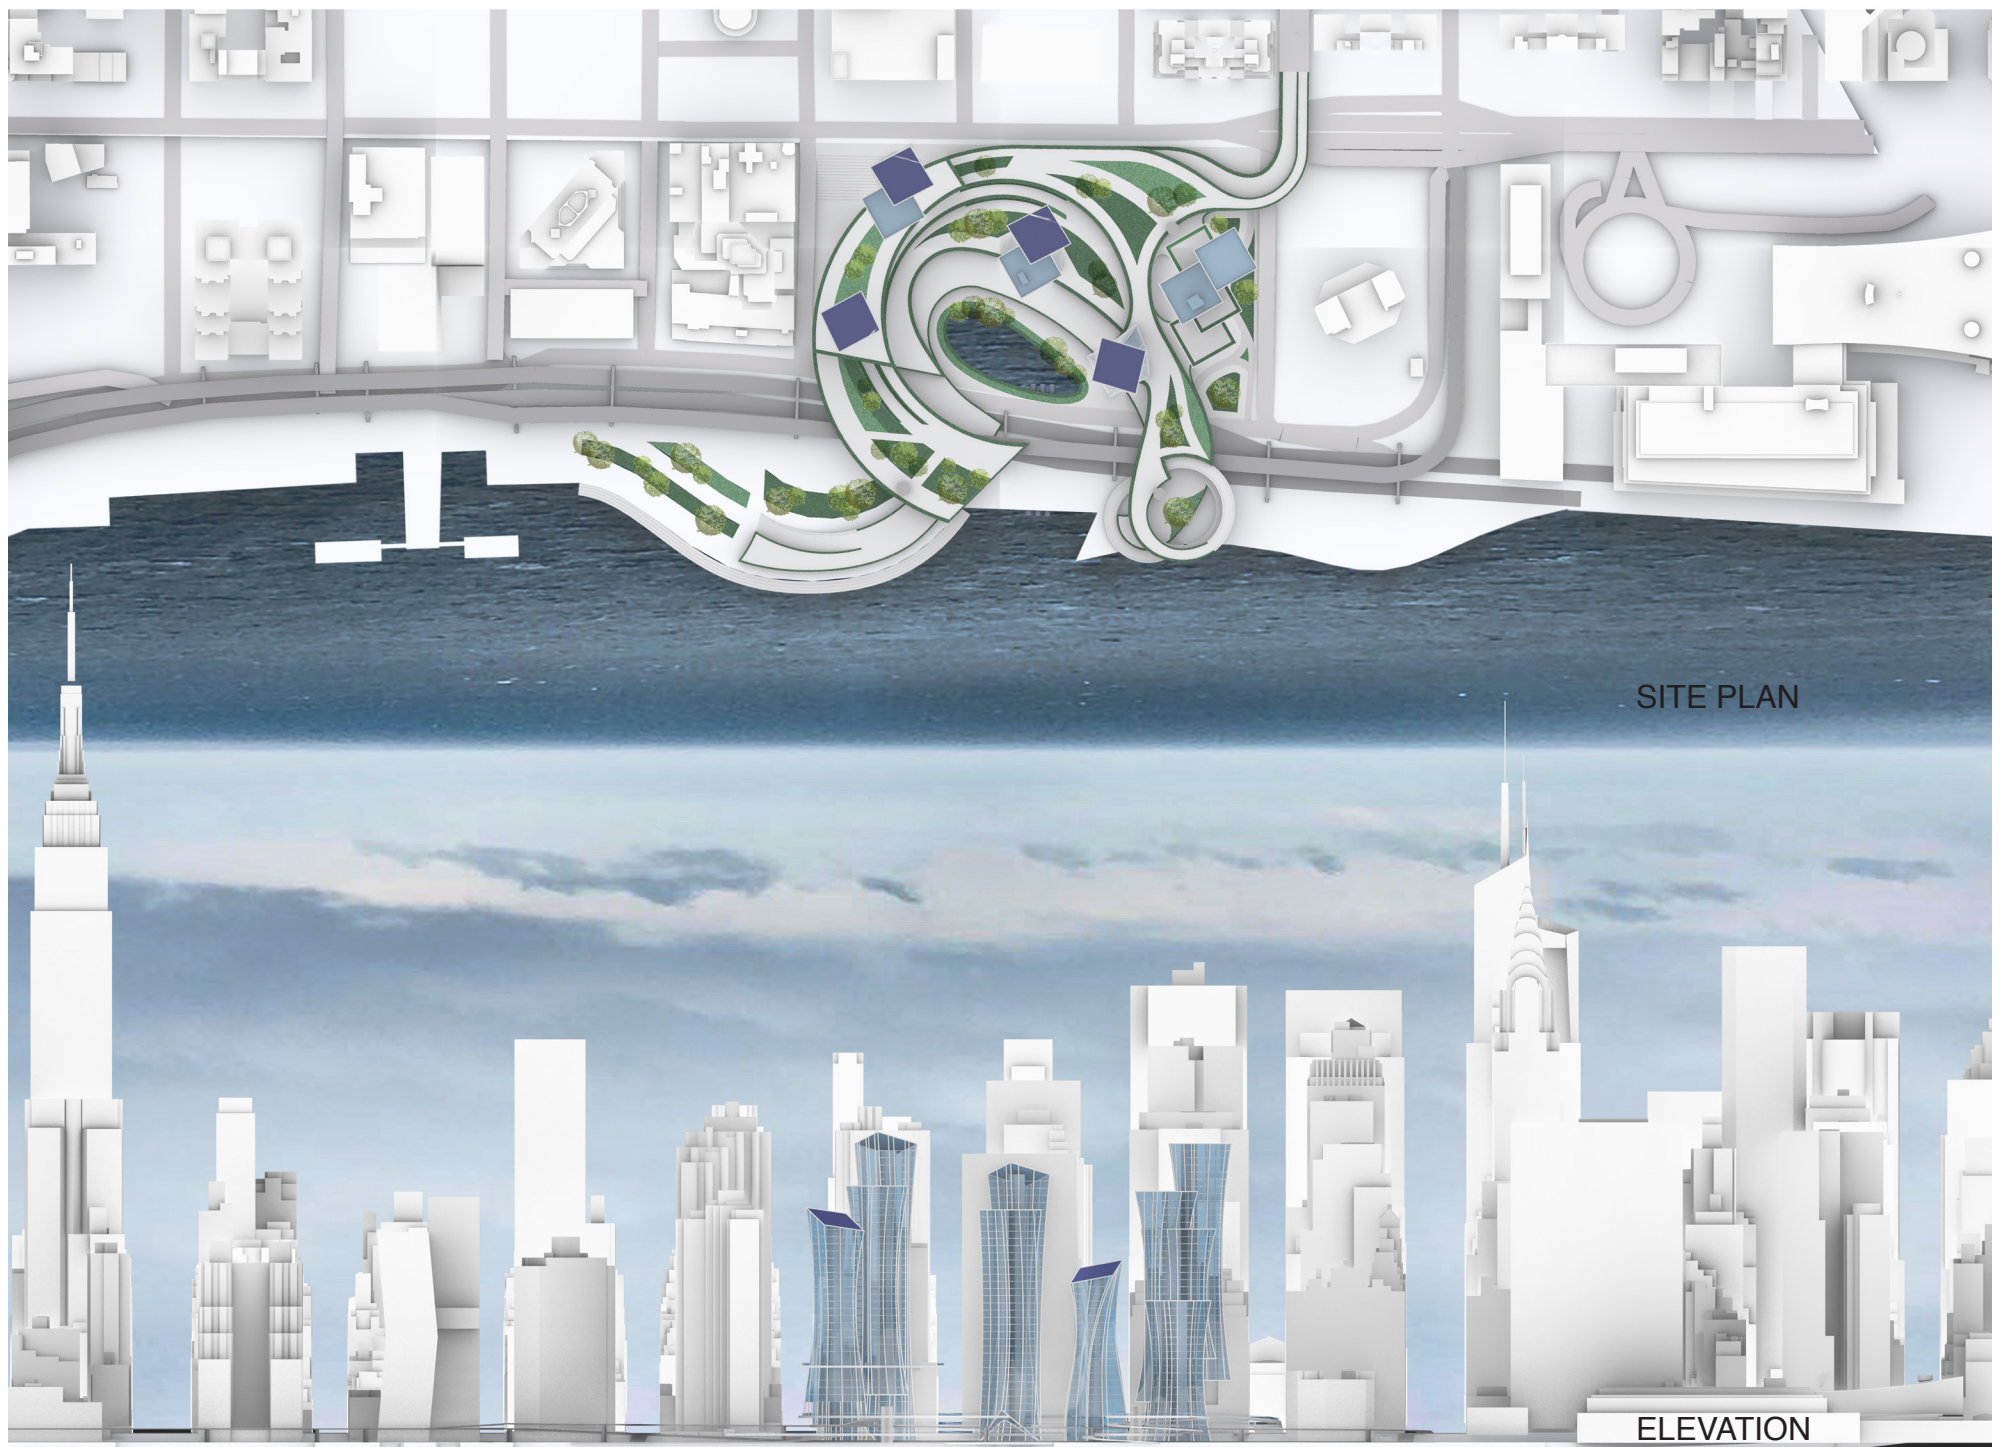

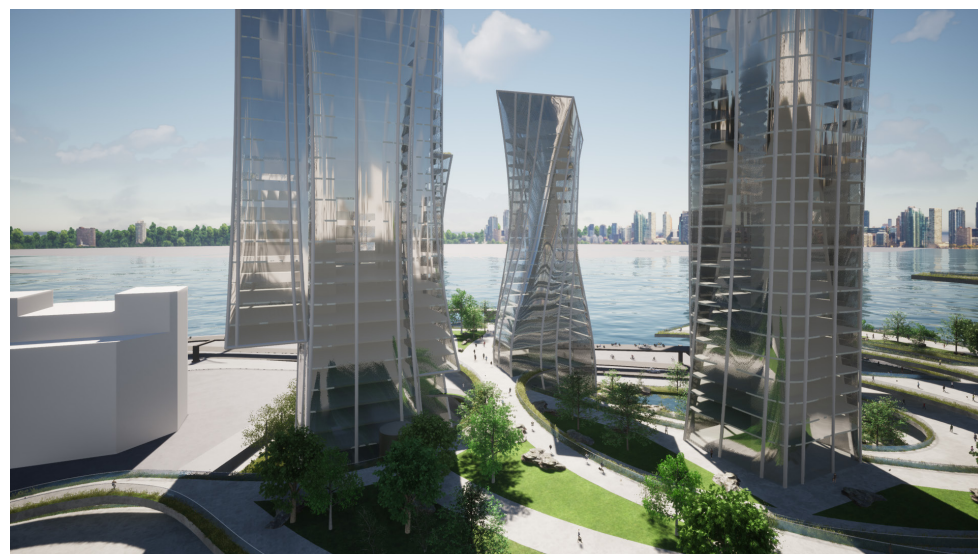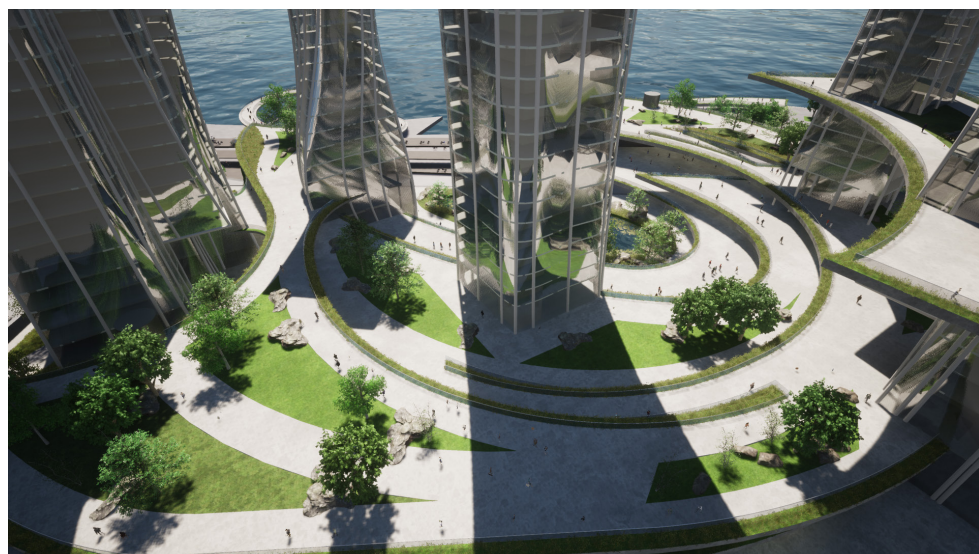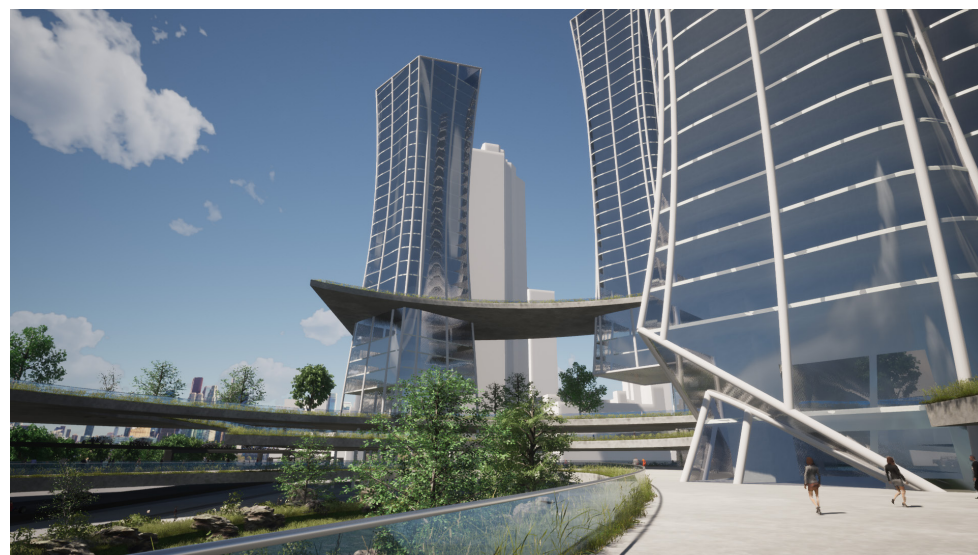

INTERGRATED ENVELOPE DESIGN PROJECT




MIXED USE LARGE-SCALE PROPOSAL






WEST FORDHAM ROAD, BRONX

CONCEPT MASS MODEL, SKETCHES AND RENDERS


ANIMATION: <https://vimeo.com/495610314>

(NEW YORK CITY COLLEGE OF TECHNOLOGY)

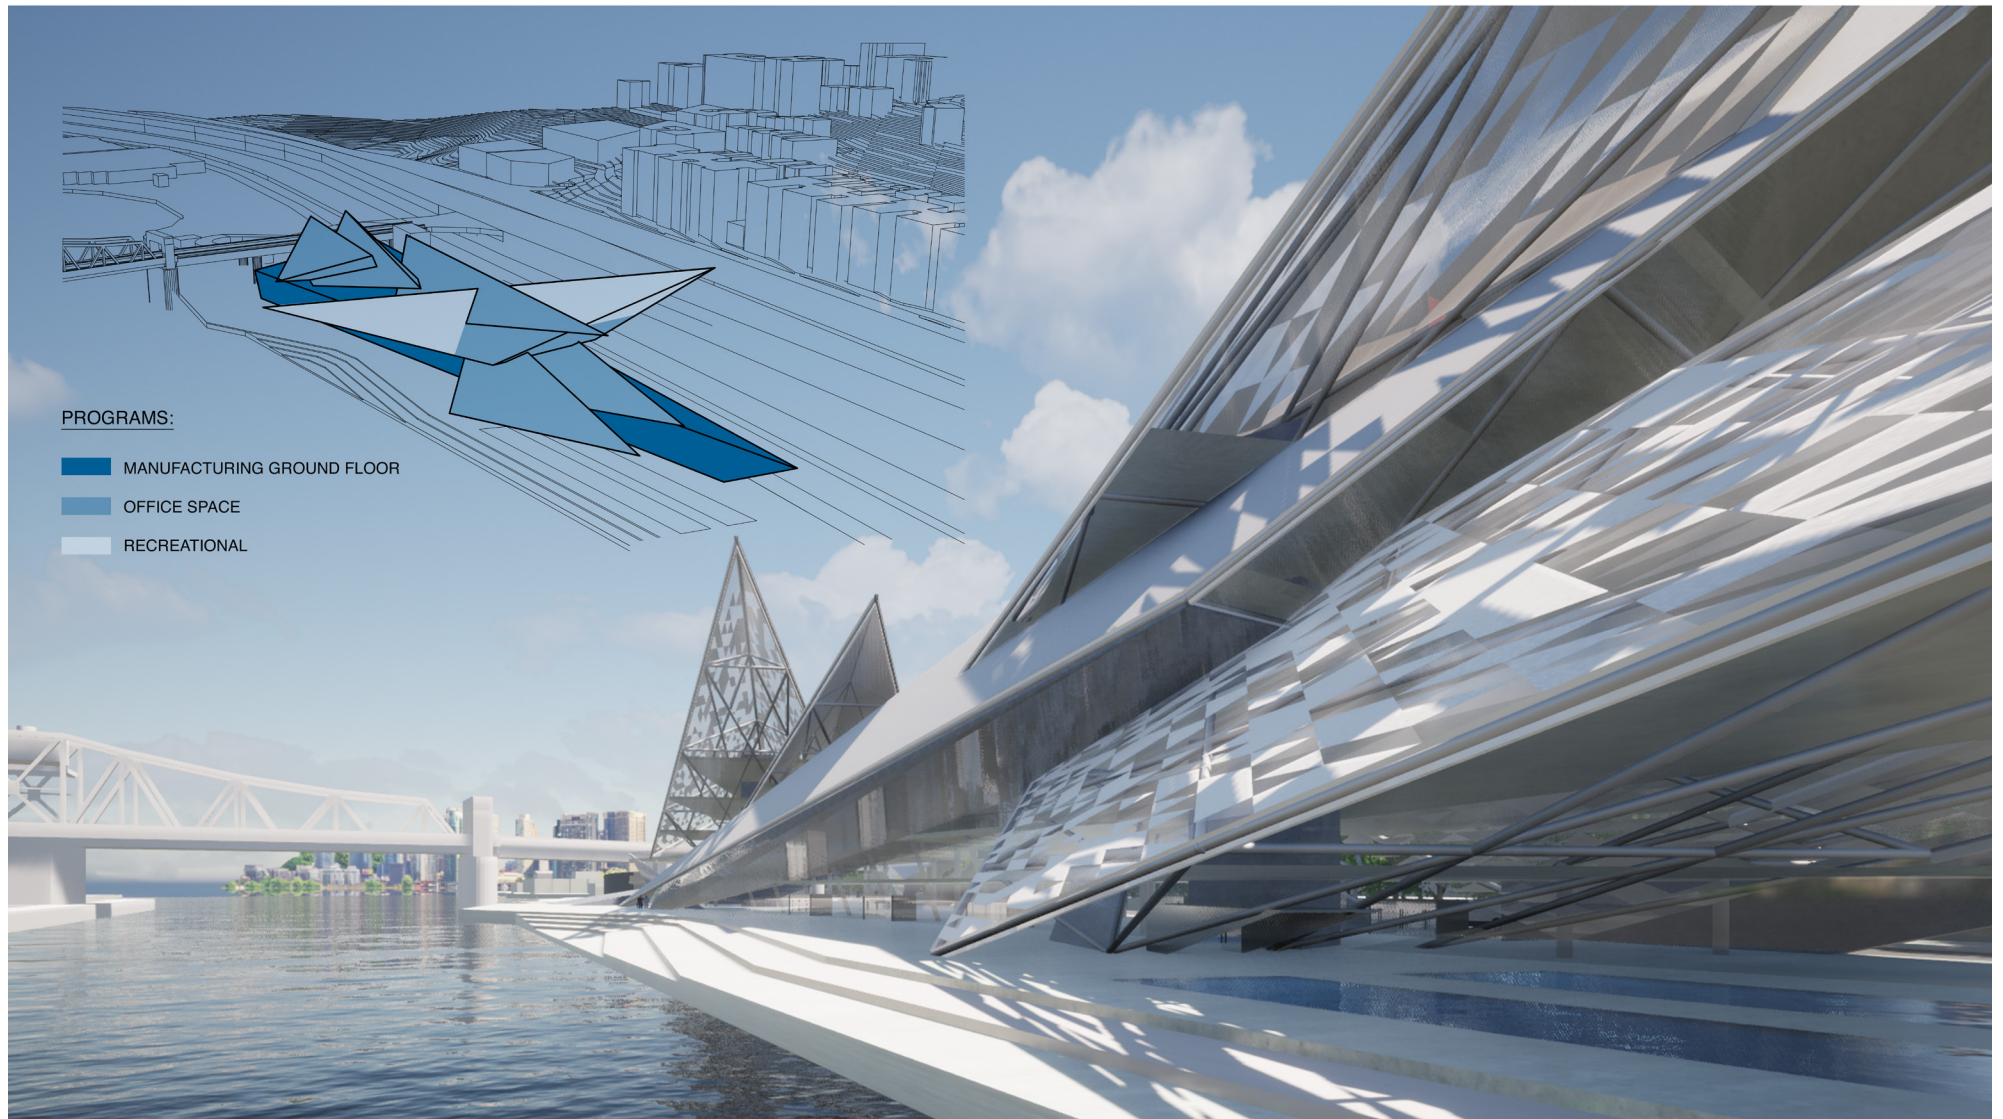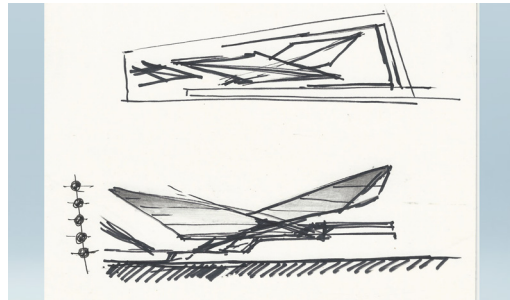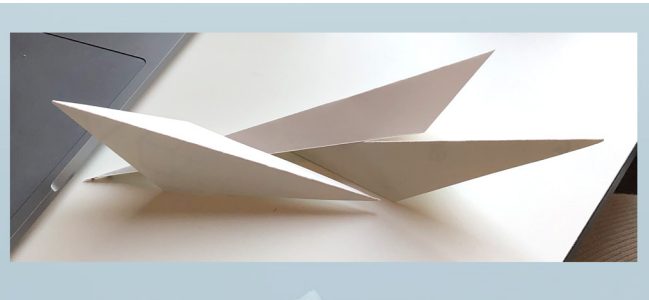


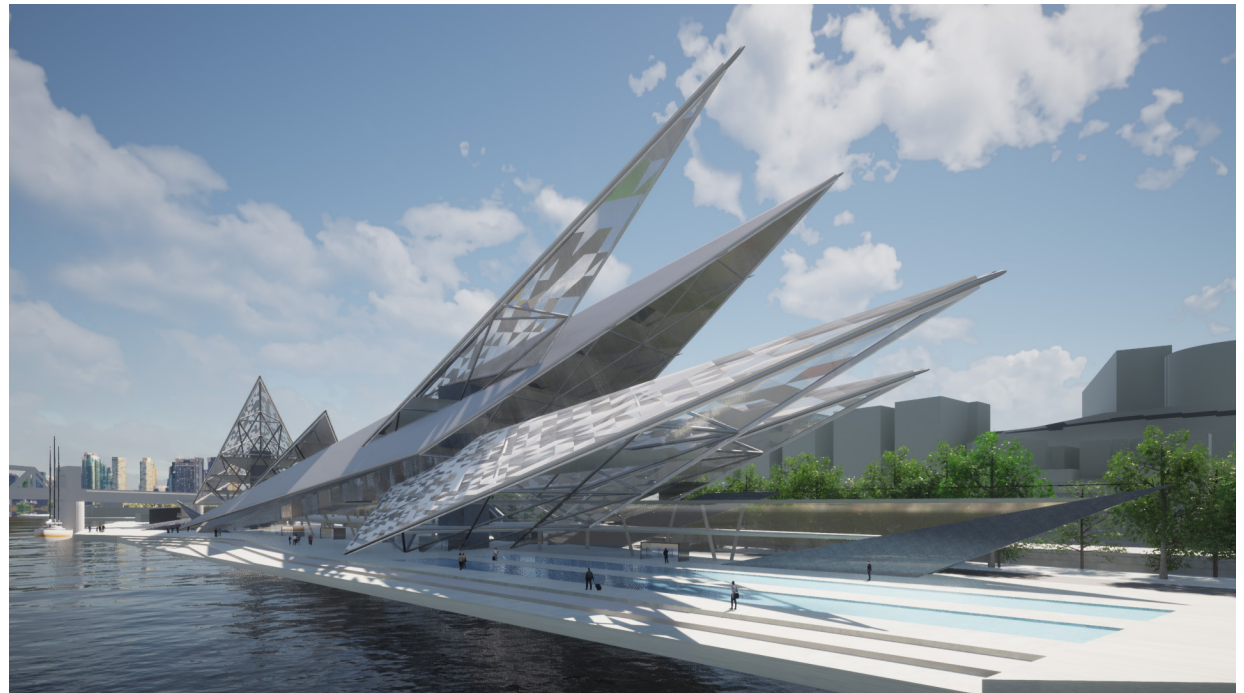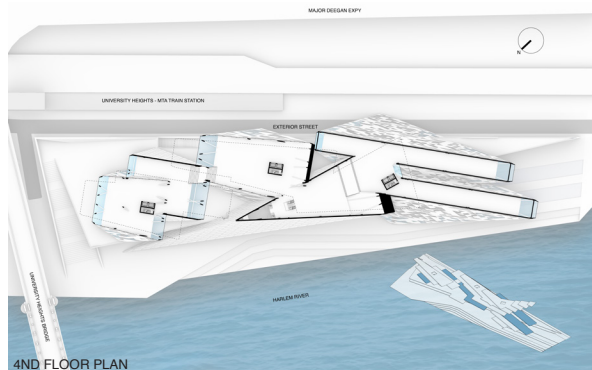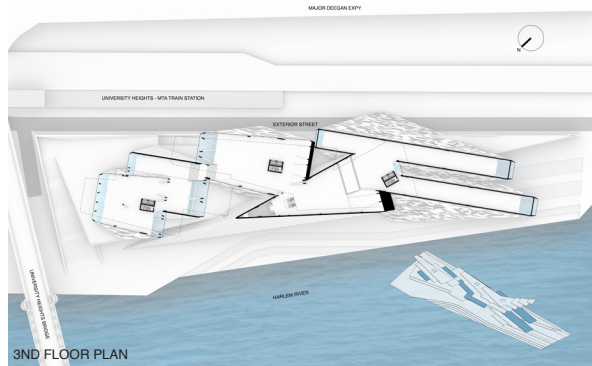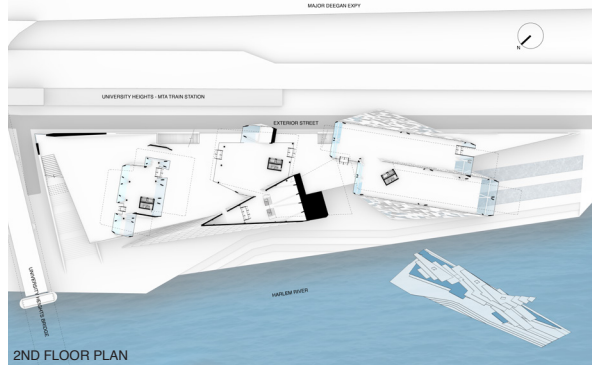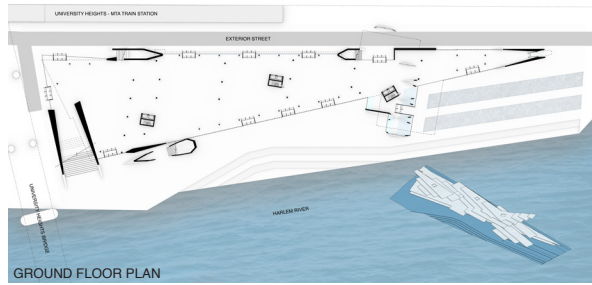


WEST ELEVATION (RIVER)

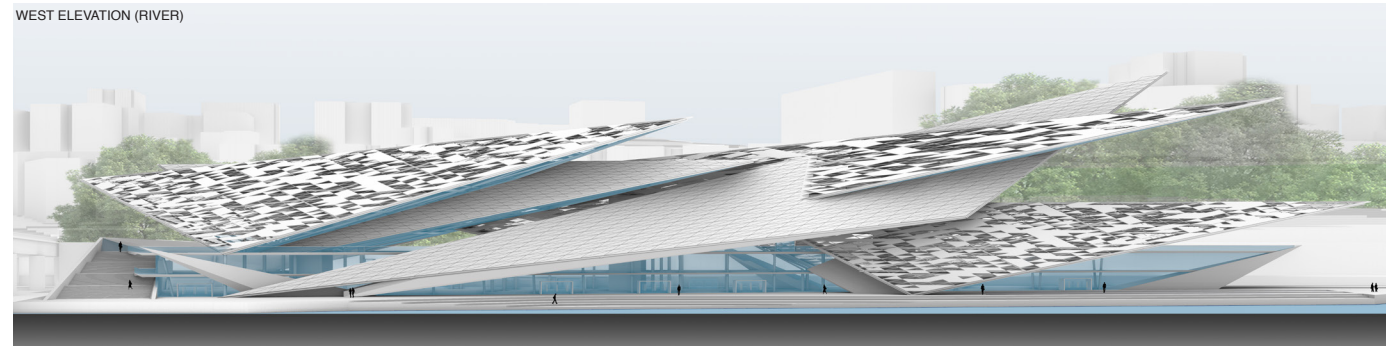


EAST ELEVATION (HIGHWAY)

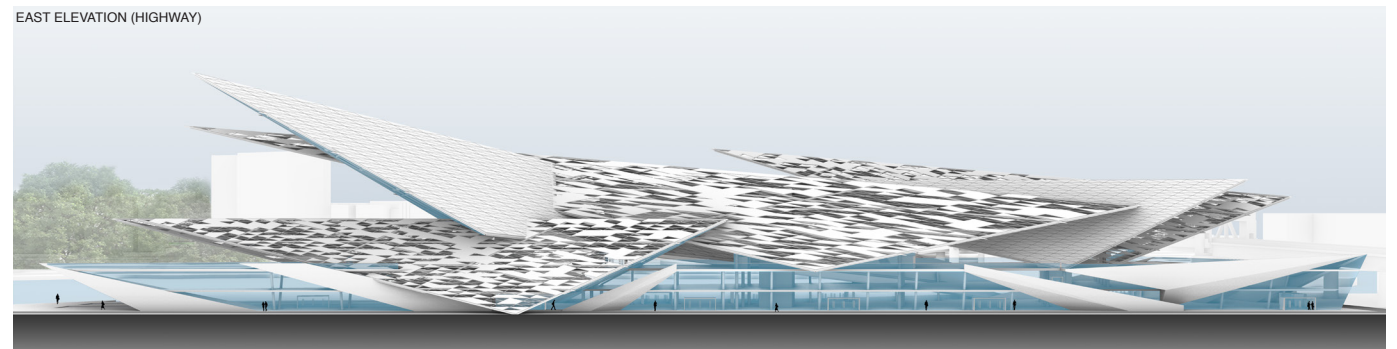

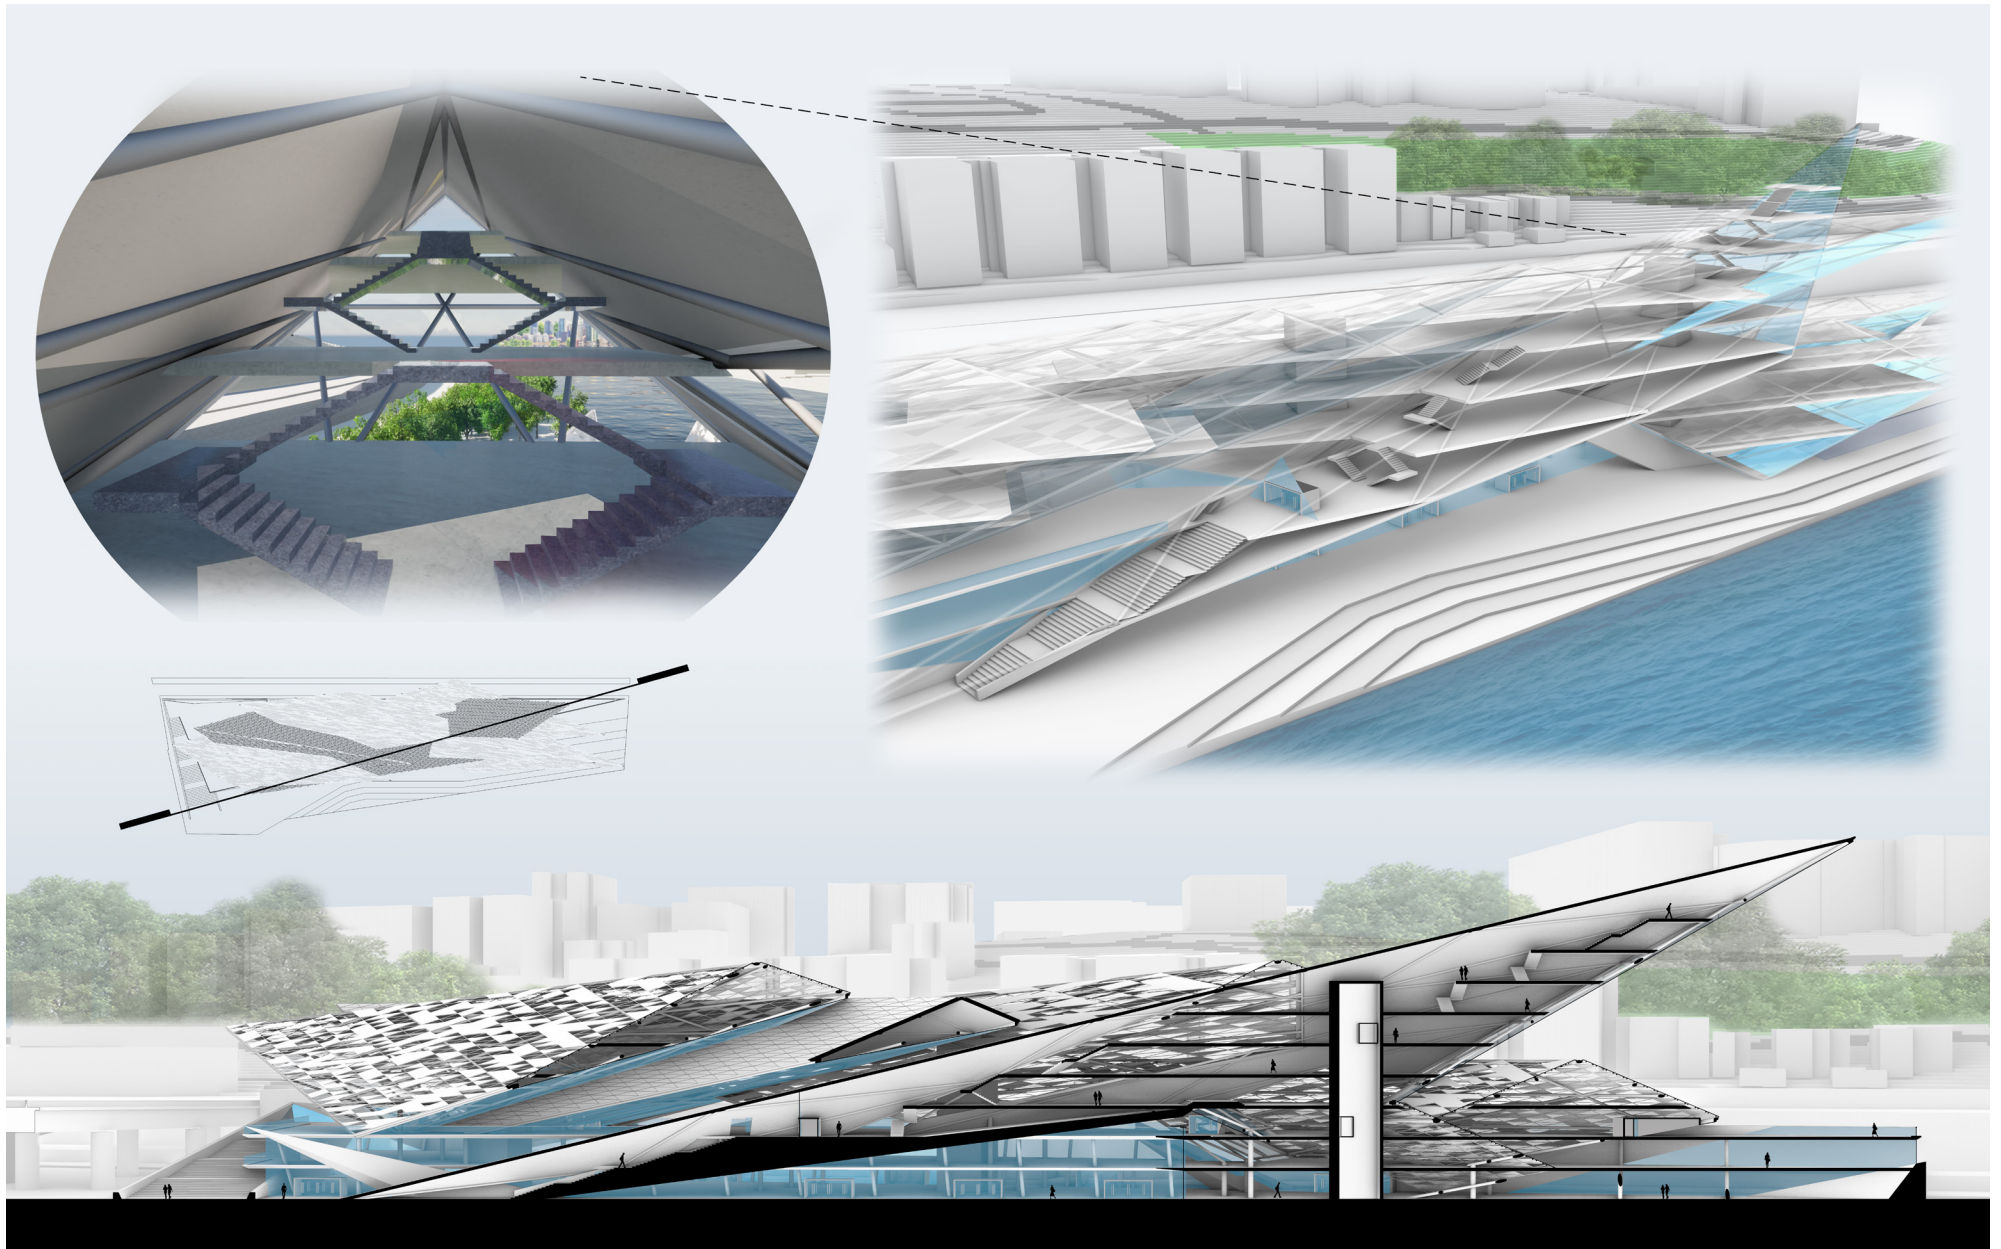

LONGITUDINAL SECTION 1

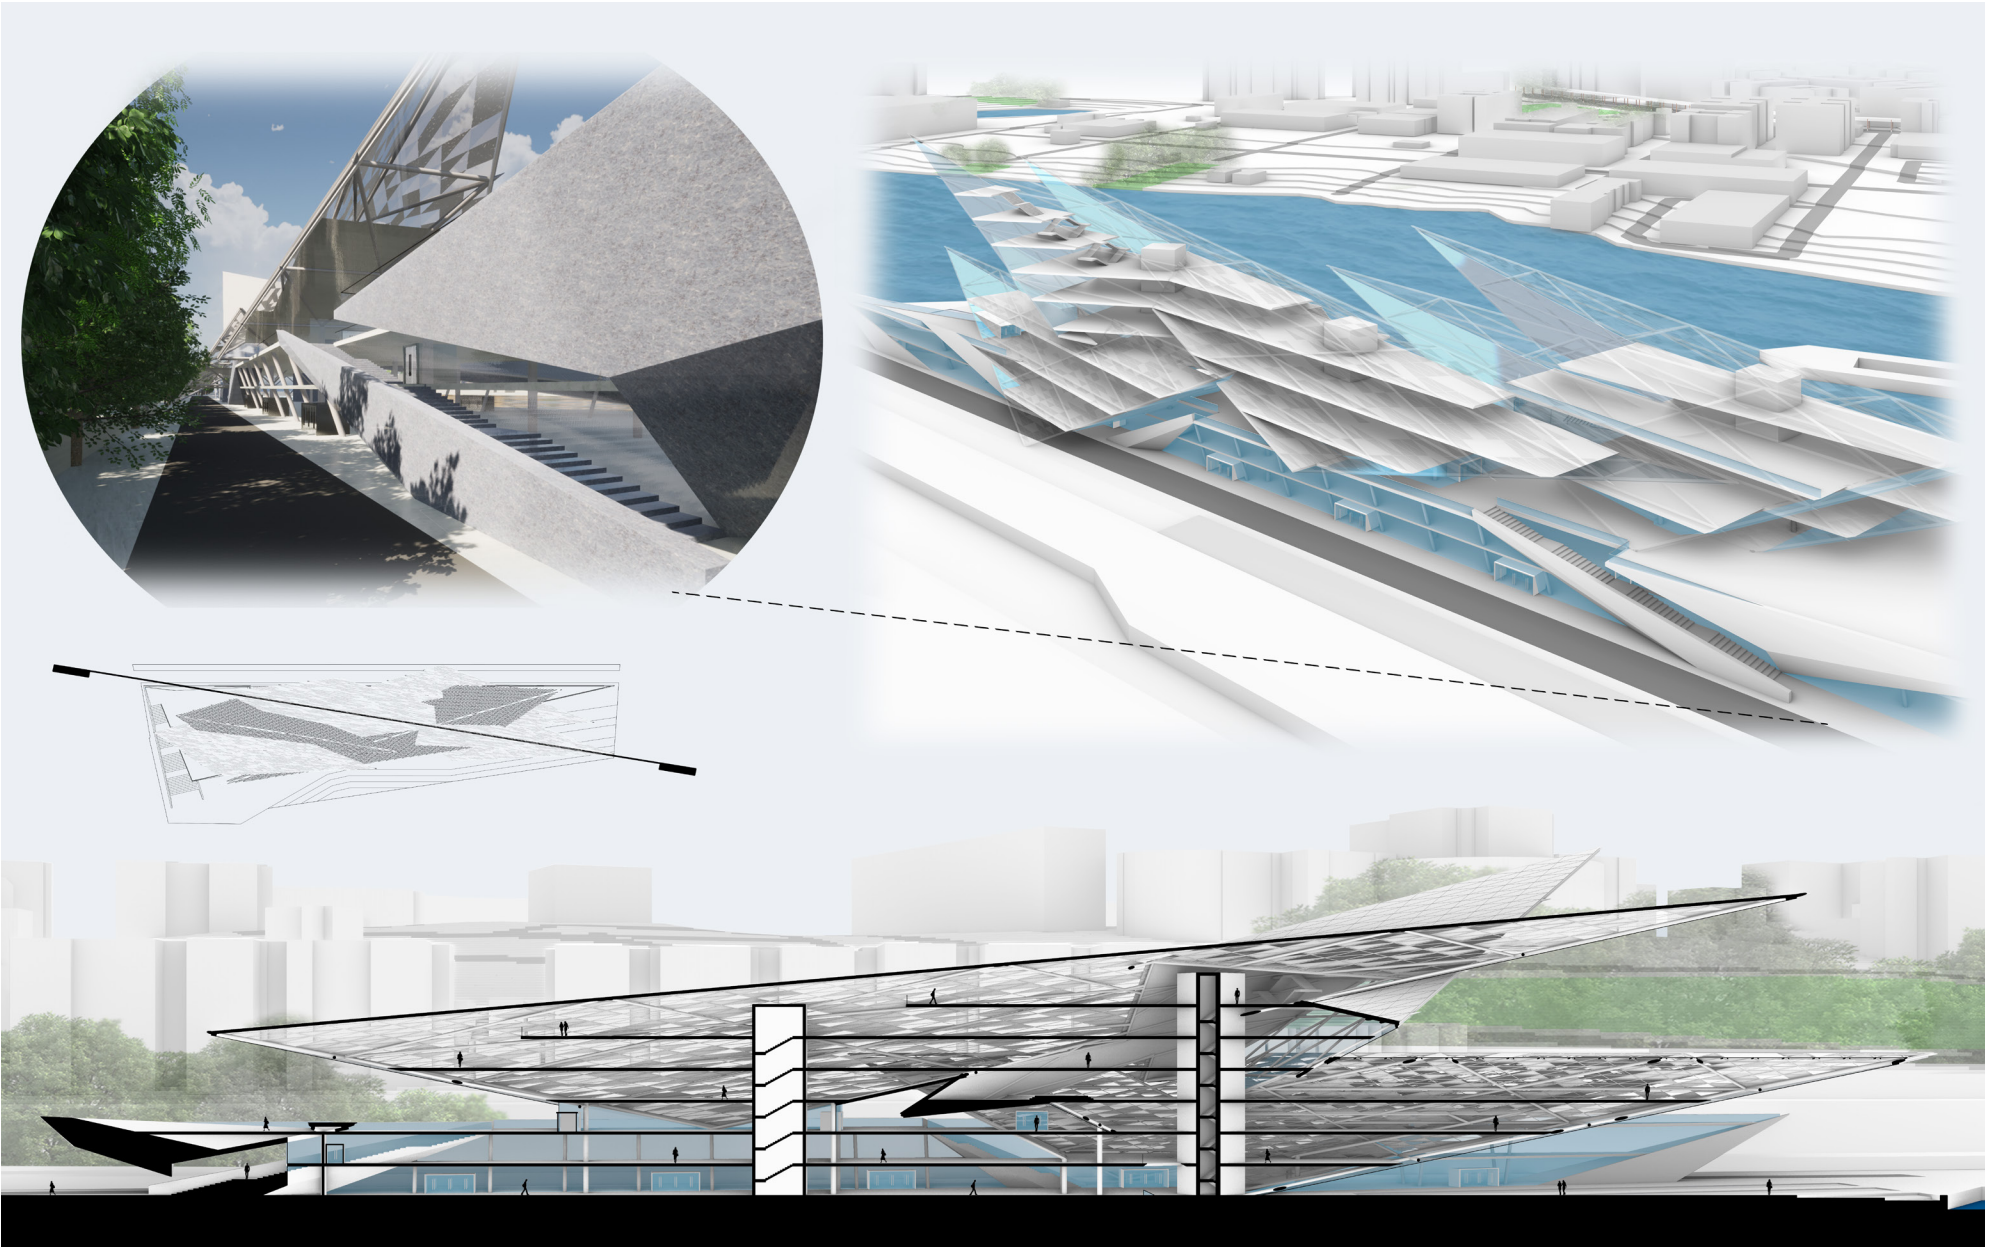

LONGITUDINAL SECTION 2

