PORTFOLIO

By Matt Torres



03

TAKANASSEE DEVELOPMENT *Deal, NJ*

01 Rendering
03 Floor Plans
06 Elevations
10 Sections
12 Details

14

PRIVATE RESIDENCE *Brooklyn, NY*

14 Floor Plans
18 Elevations

22

COMMERCIAL LOBBY *New York, NY*

22 Floor Plan & Renderings
23 Interior Elevations

24

PRIVATE CABANA *Deal, NJ*

24 Floor Plans
26 Elevations & Sections

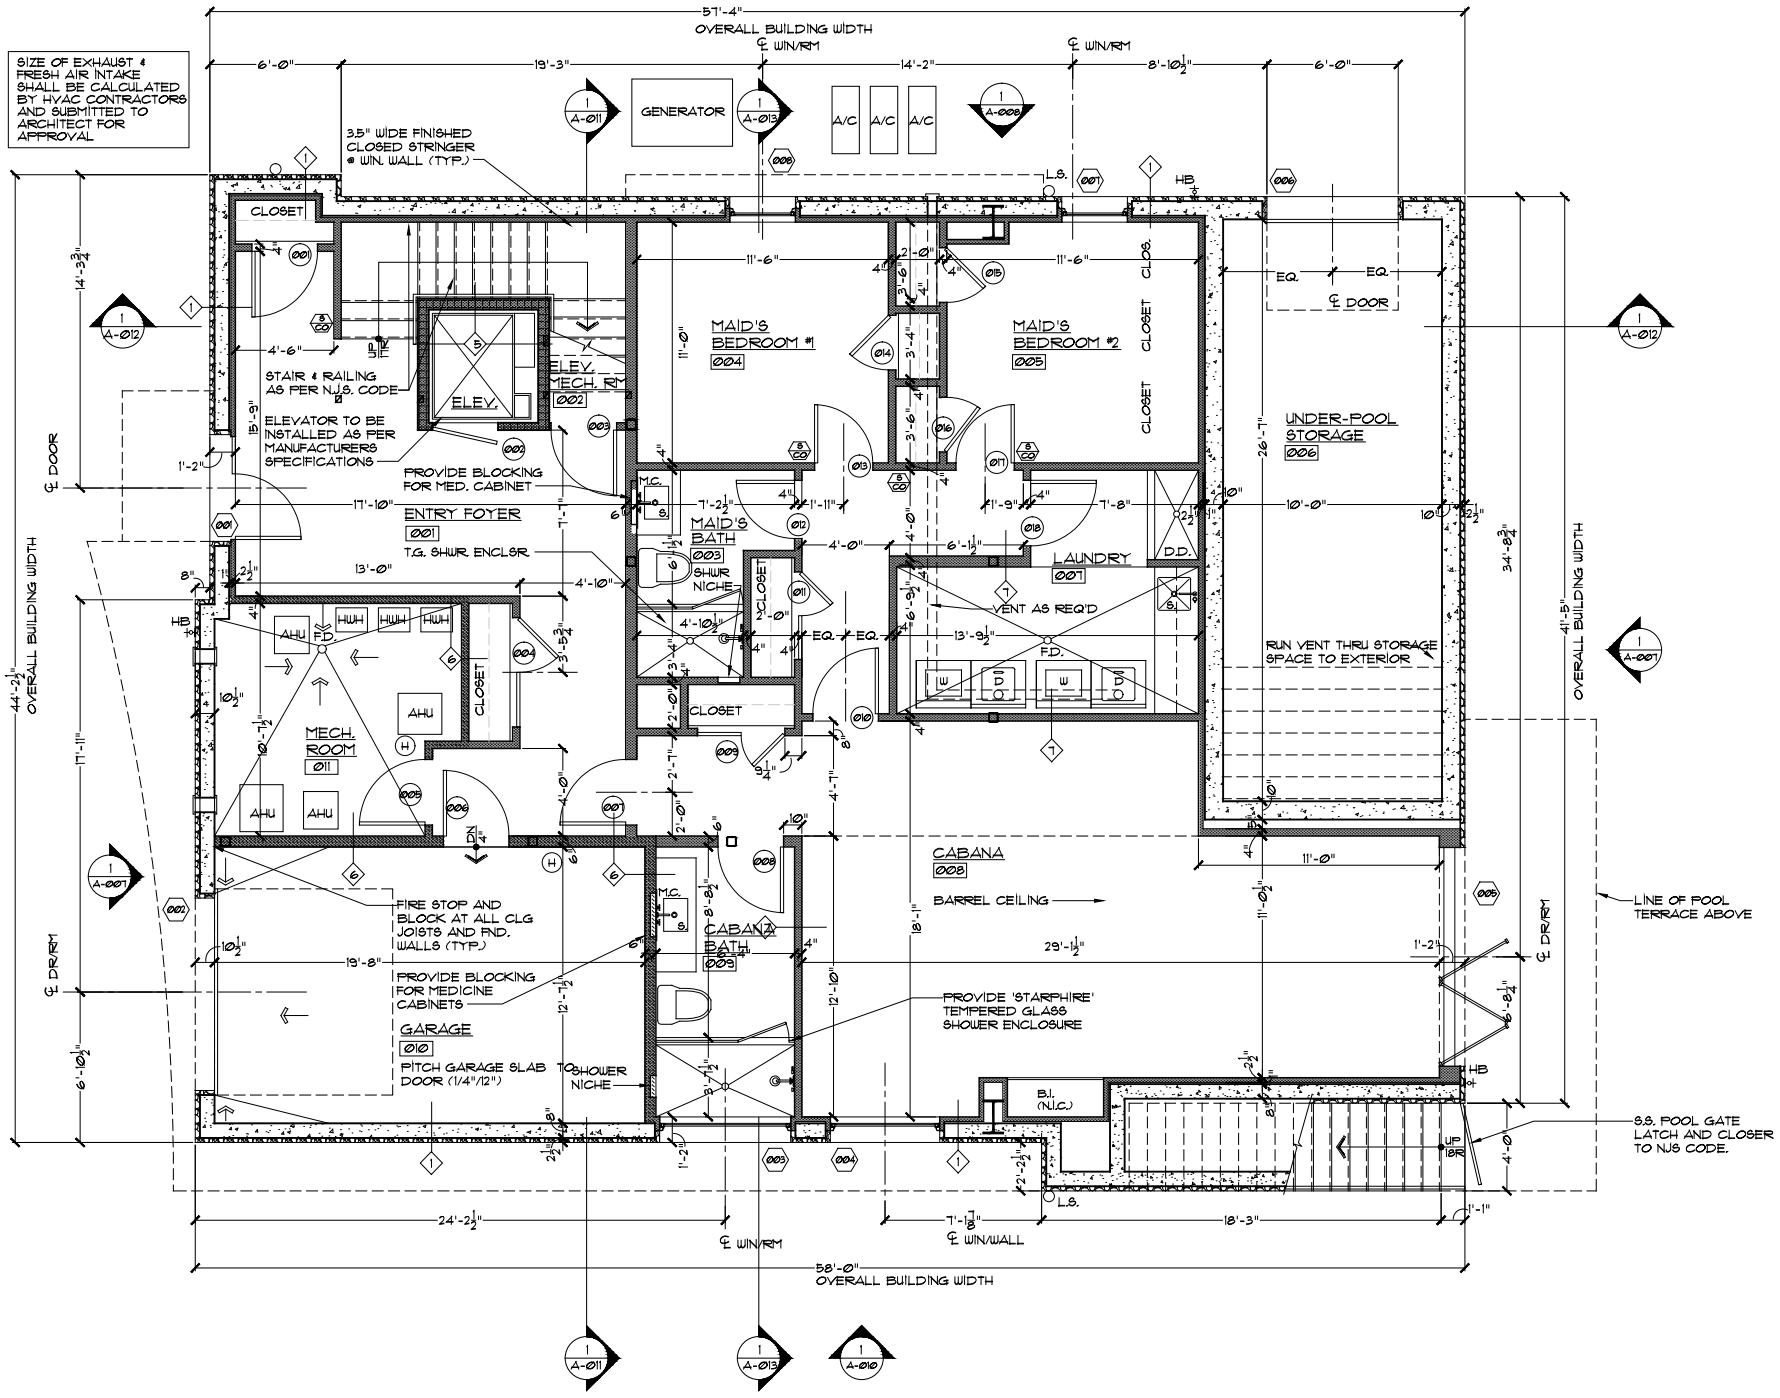

GROUND FLOOR PLAN

SCALE: NO SCALE

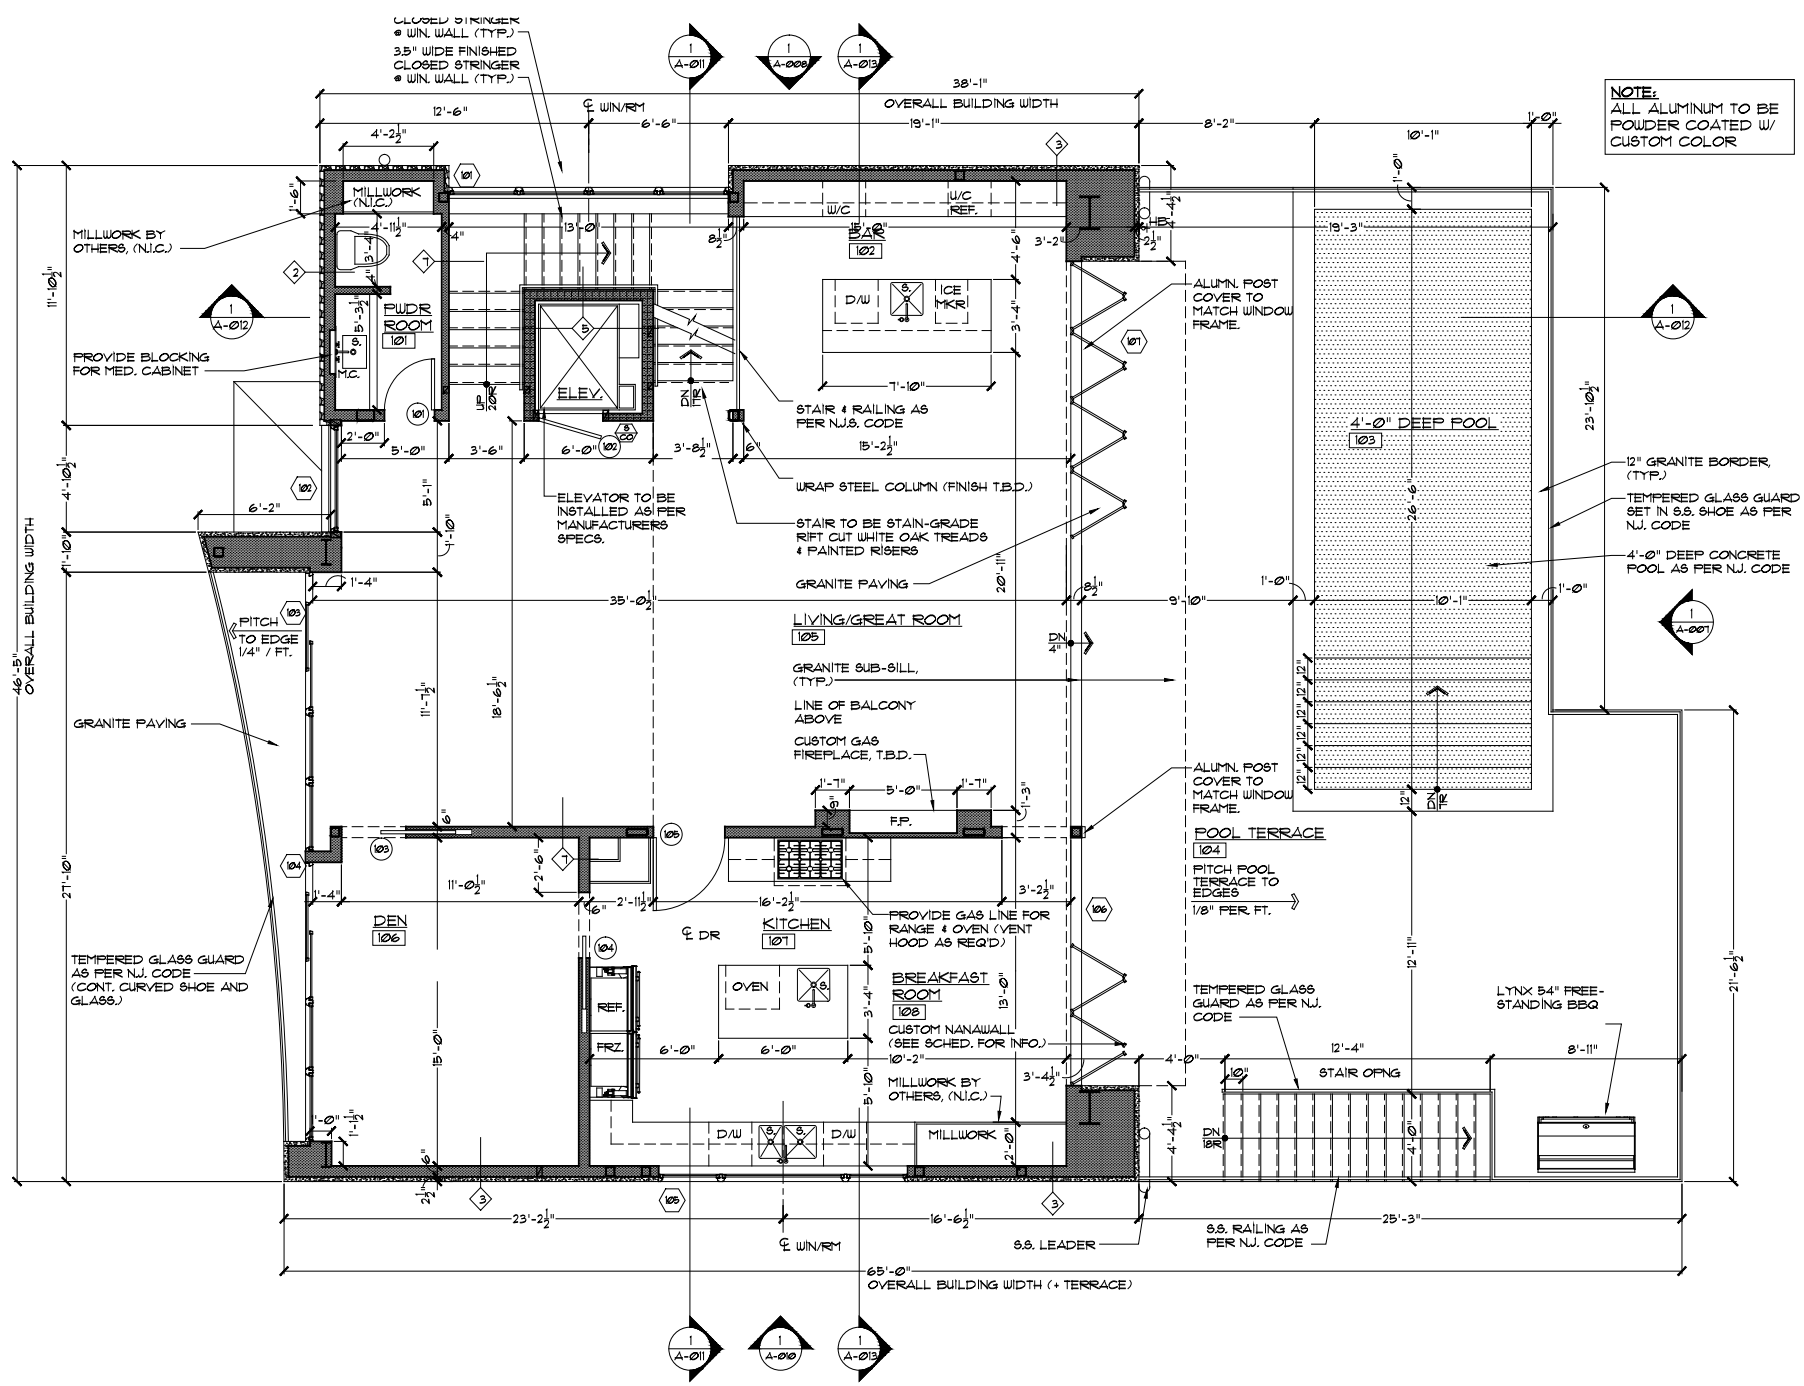

FIRST FLOOR PLAN

SCALE: NO SCALE

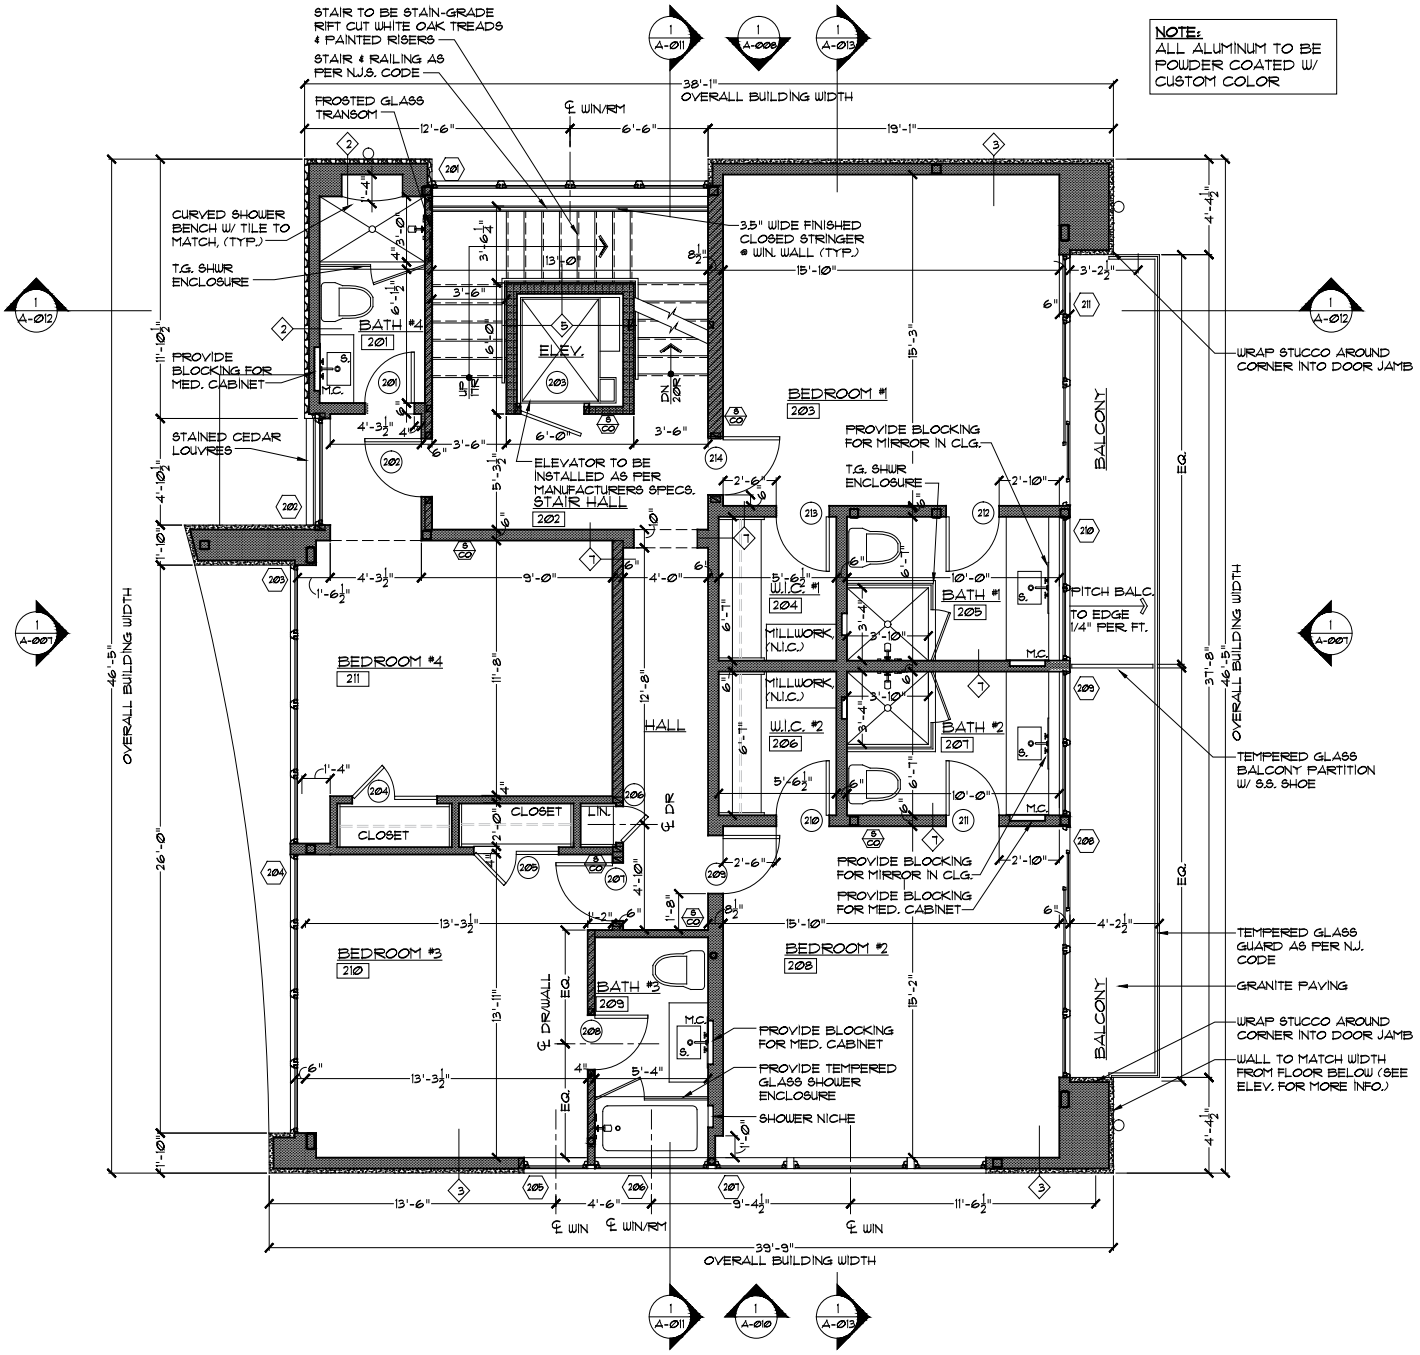

SECOND FLOOR PLAN

SCALE: NO SCALE

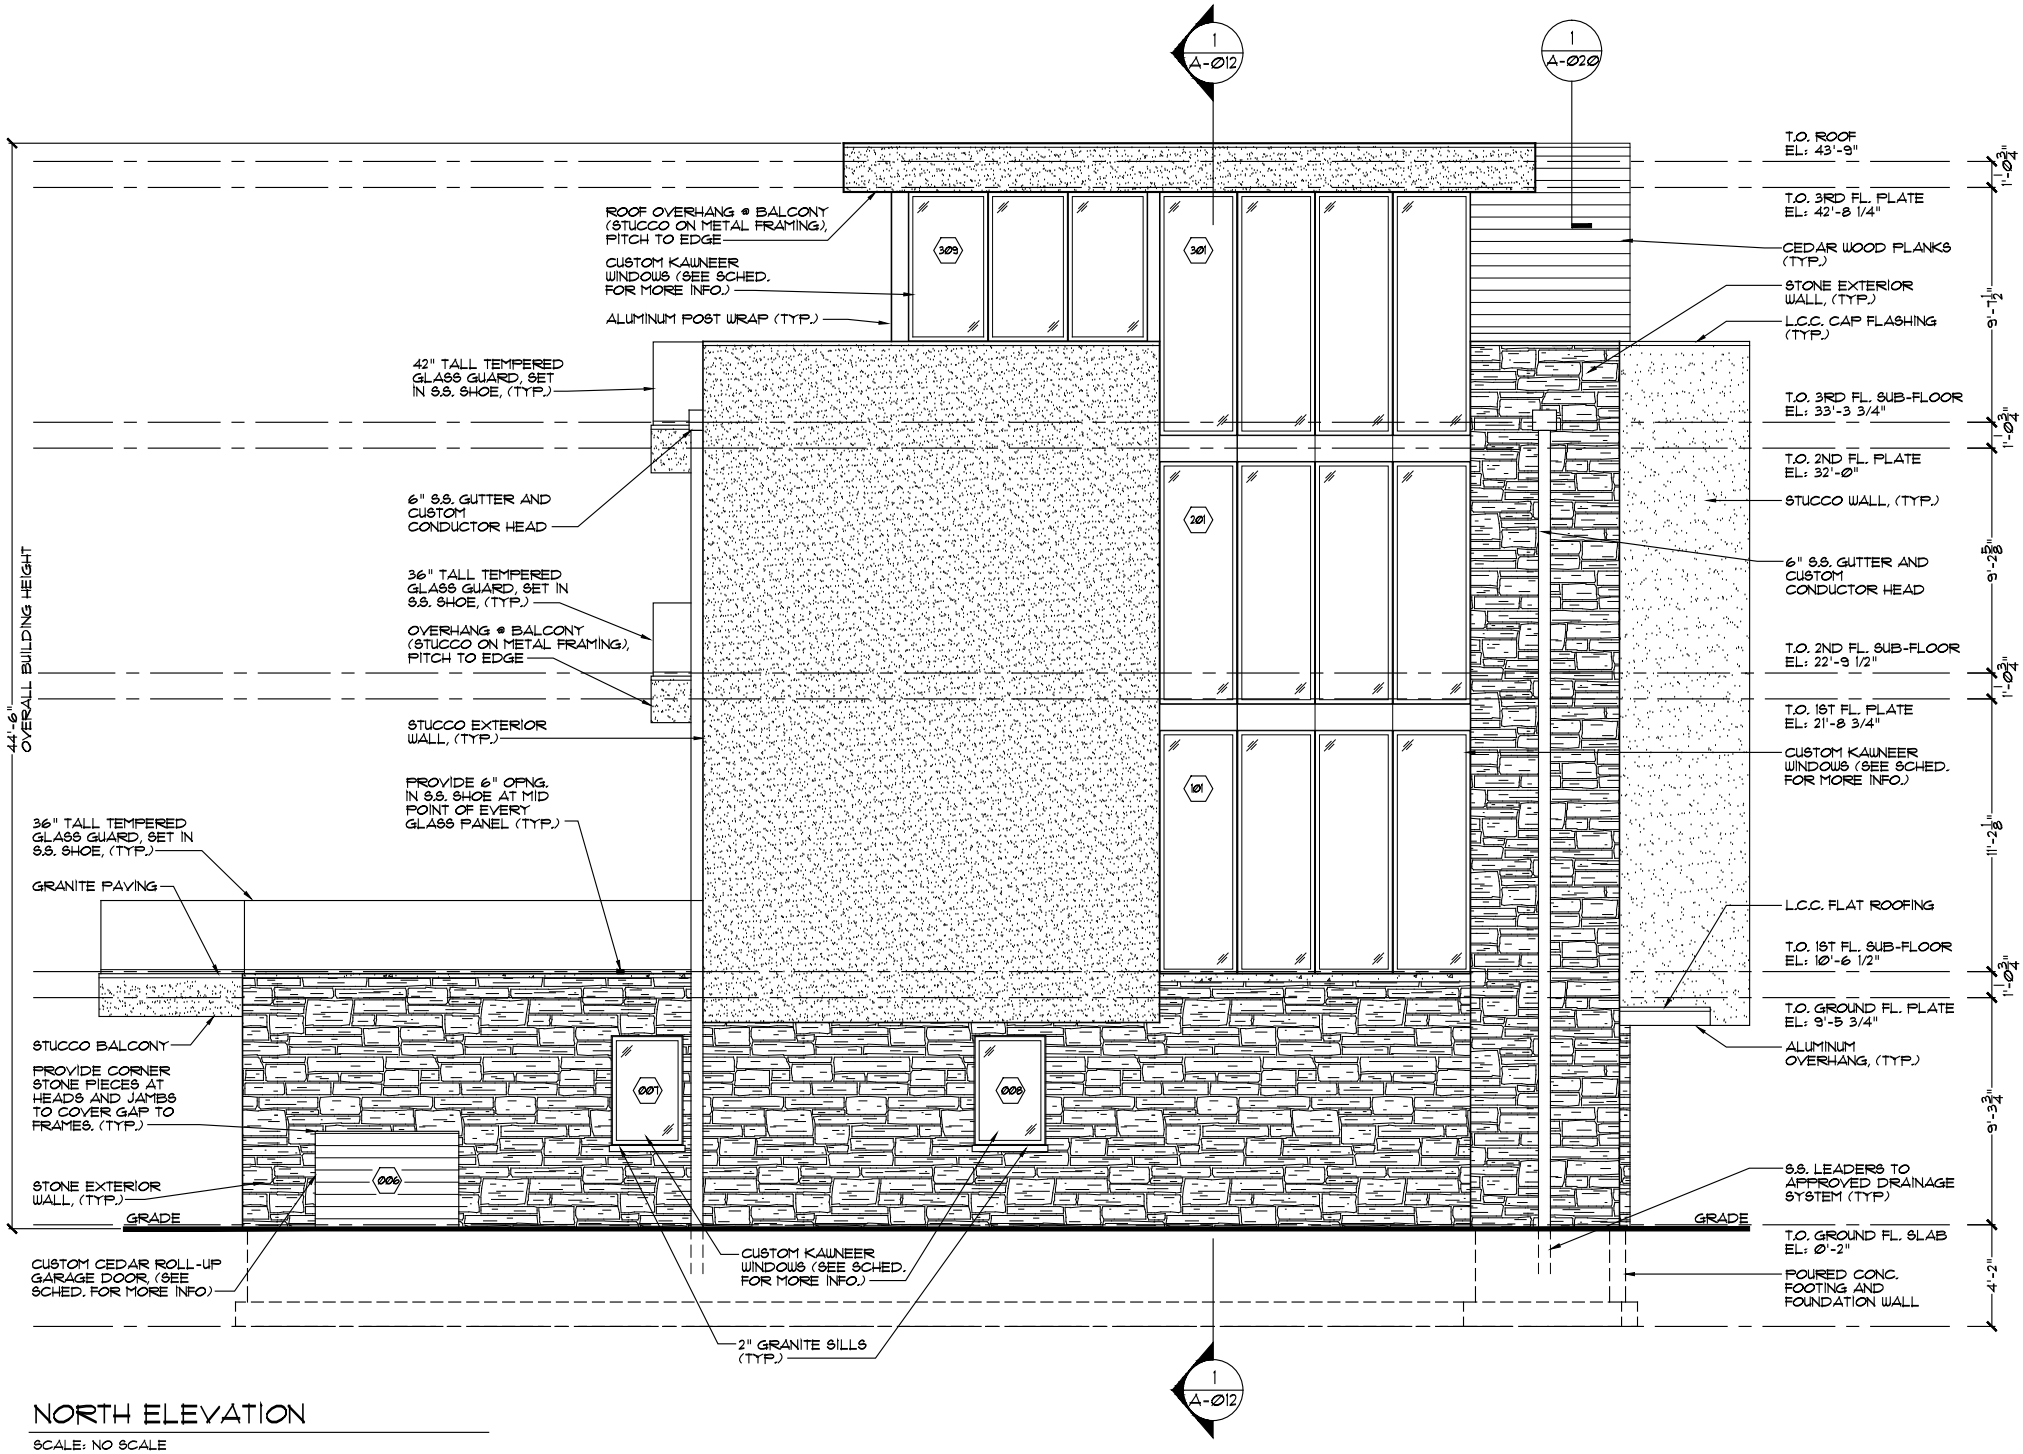

NORTH ELEVATION

SCALE: NO SCALE

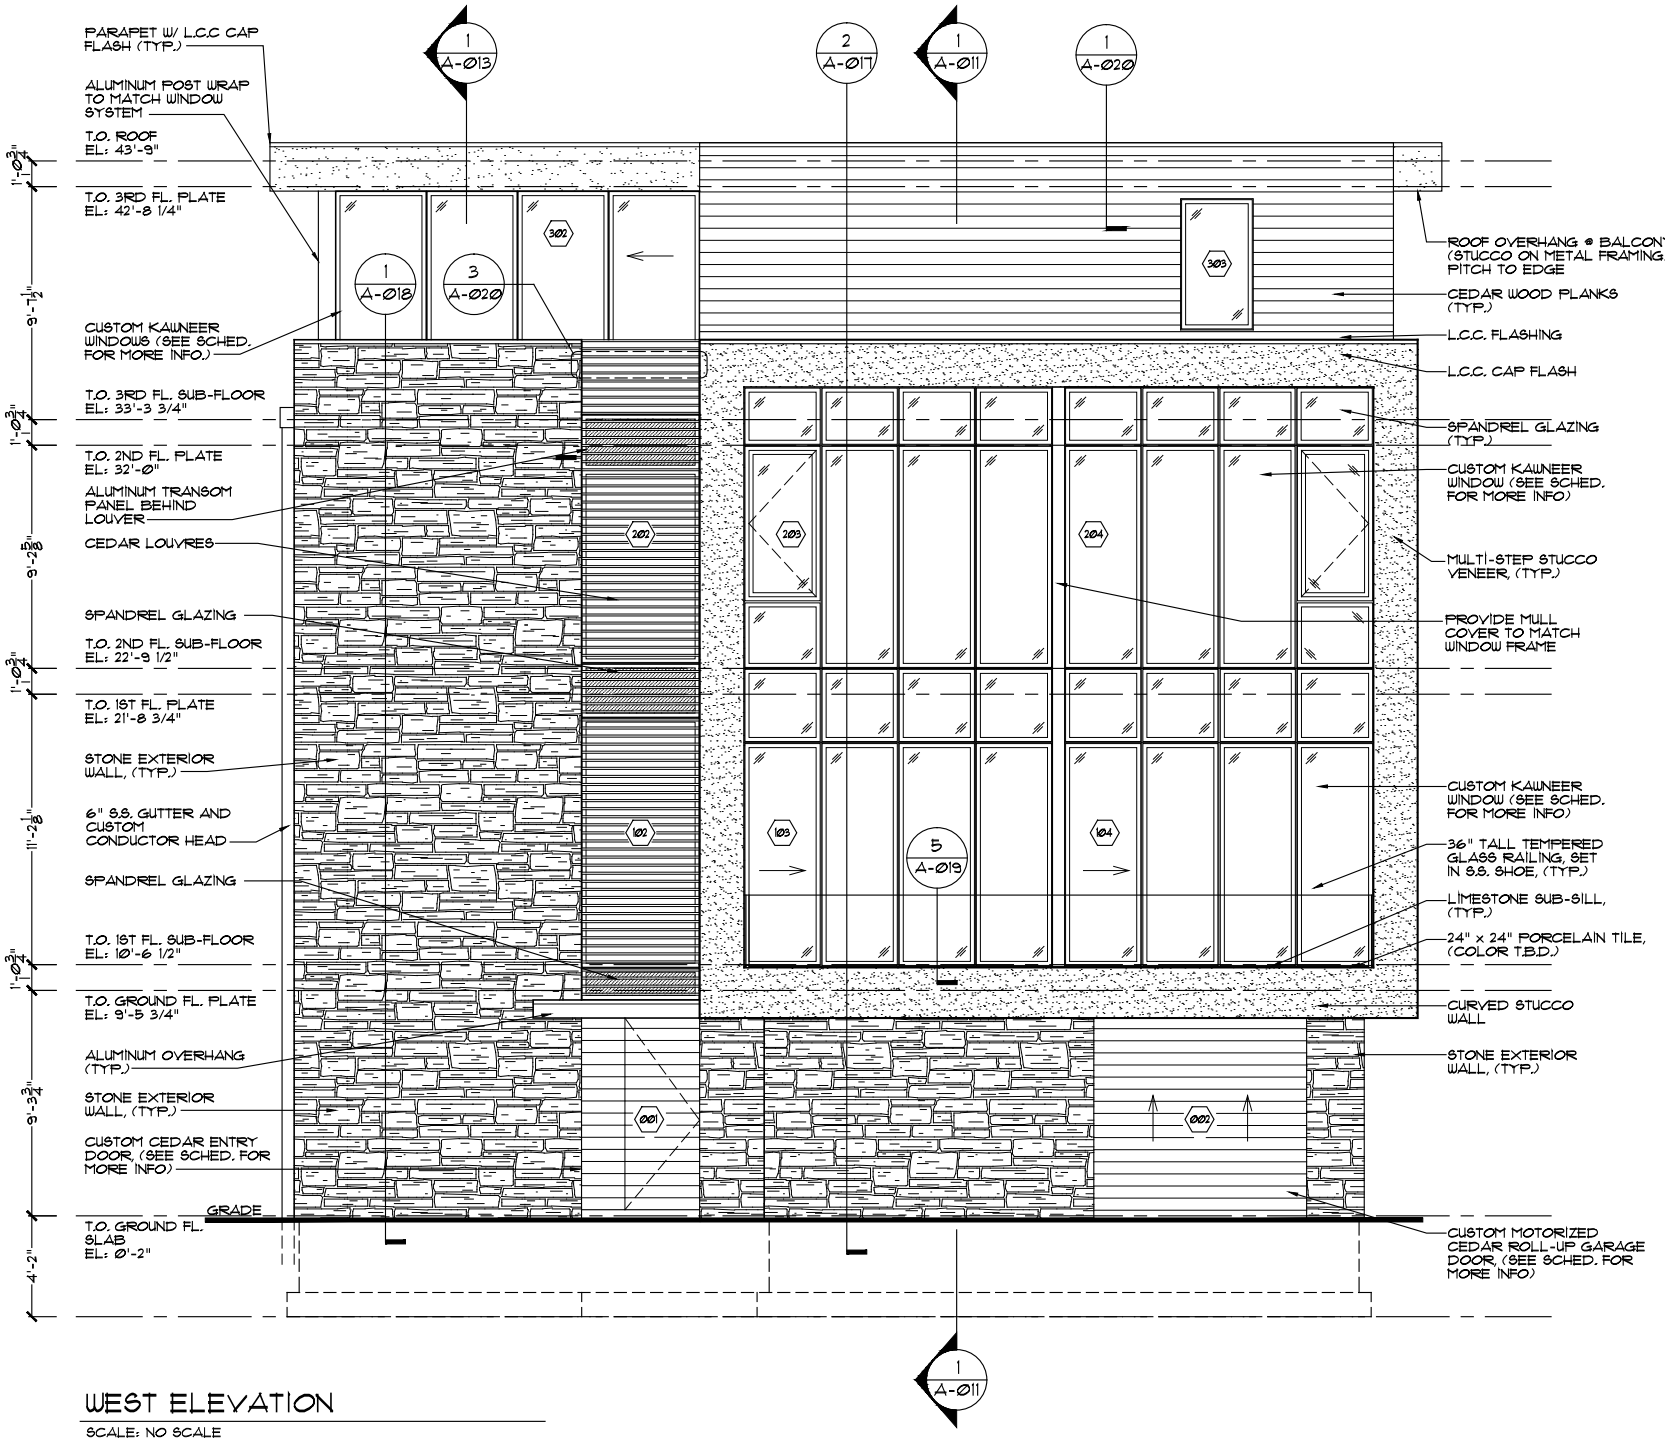

WEST ELEVATION

SCALE: NO SCALE

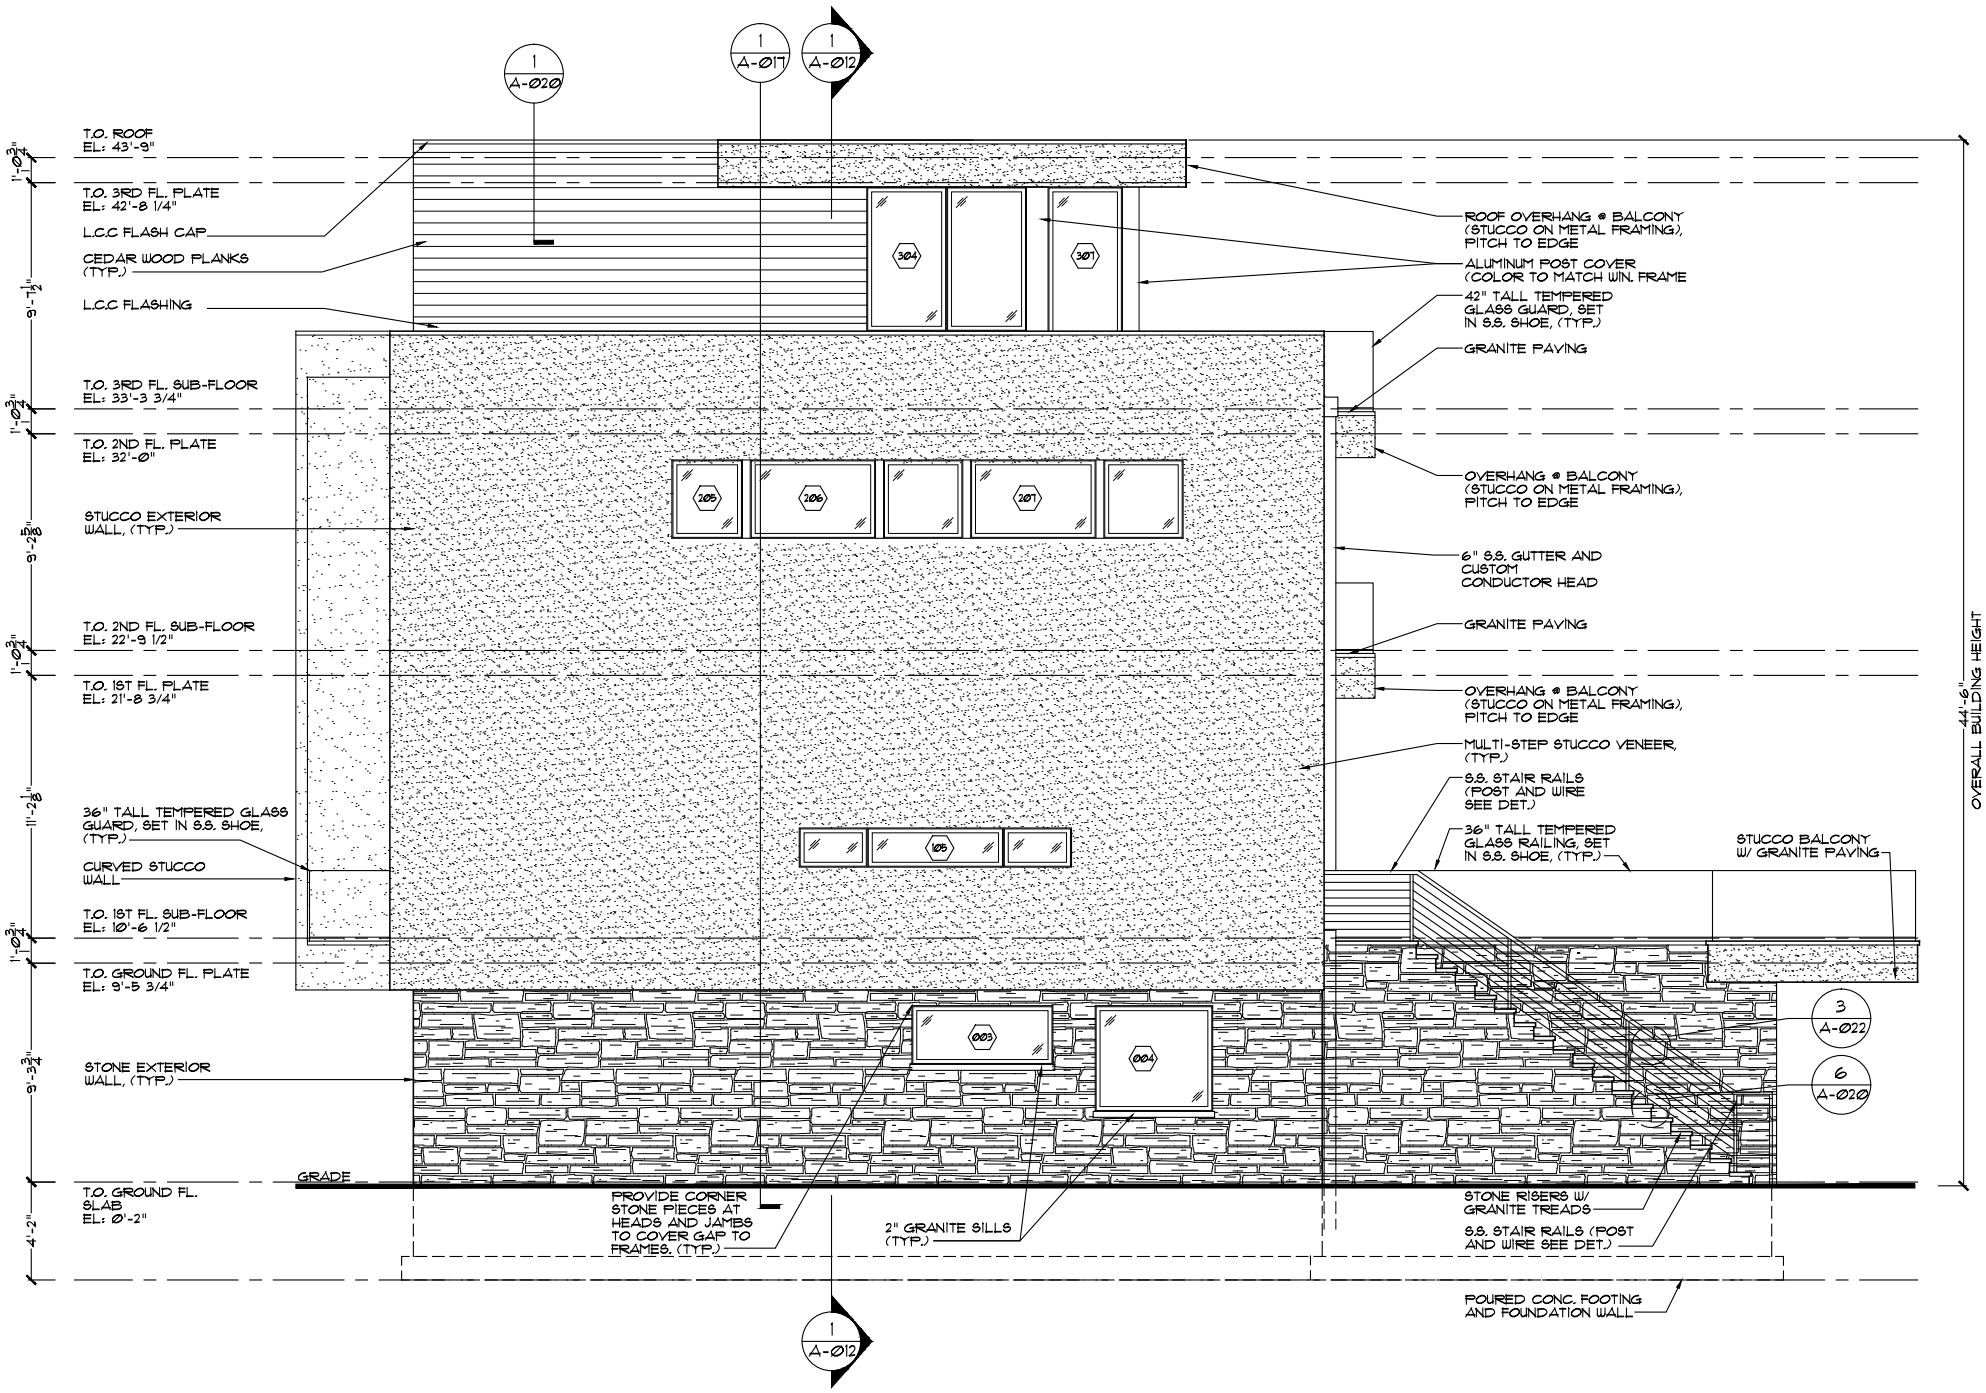

SOUTH ELEVATION

SCALE: NO SCALE

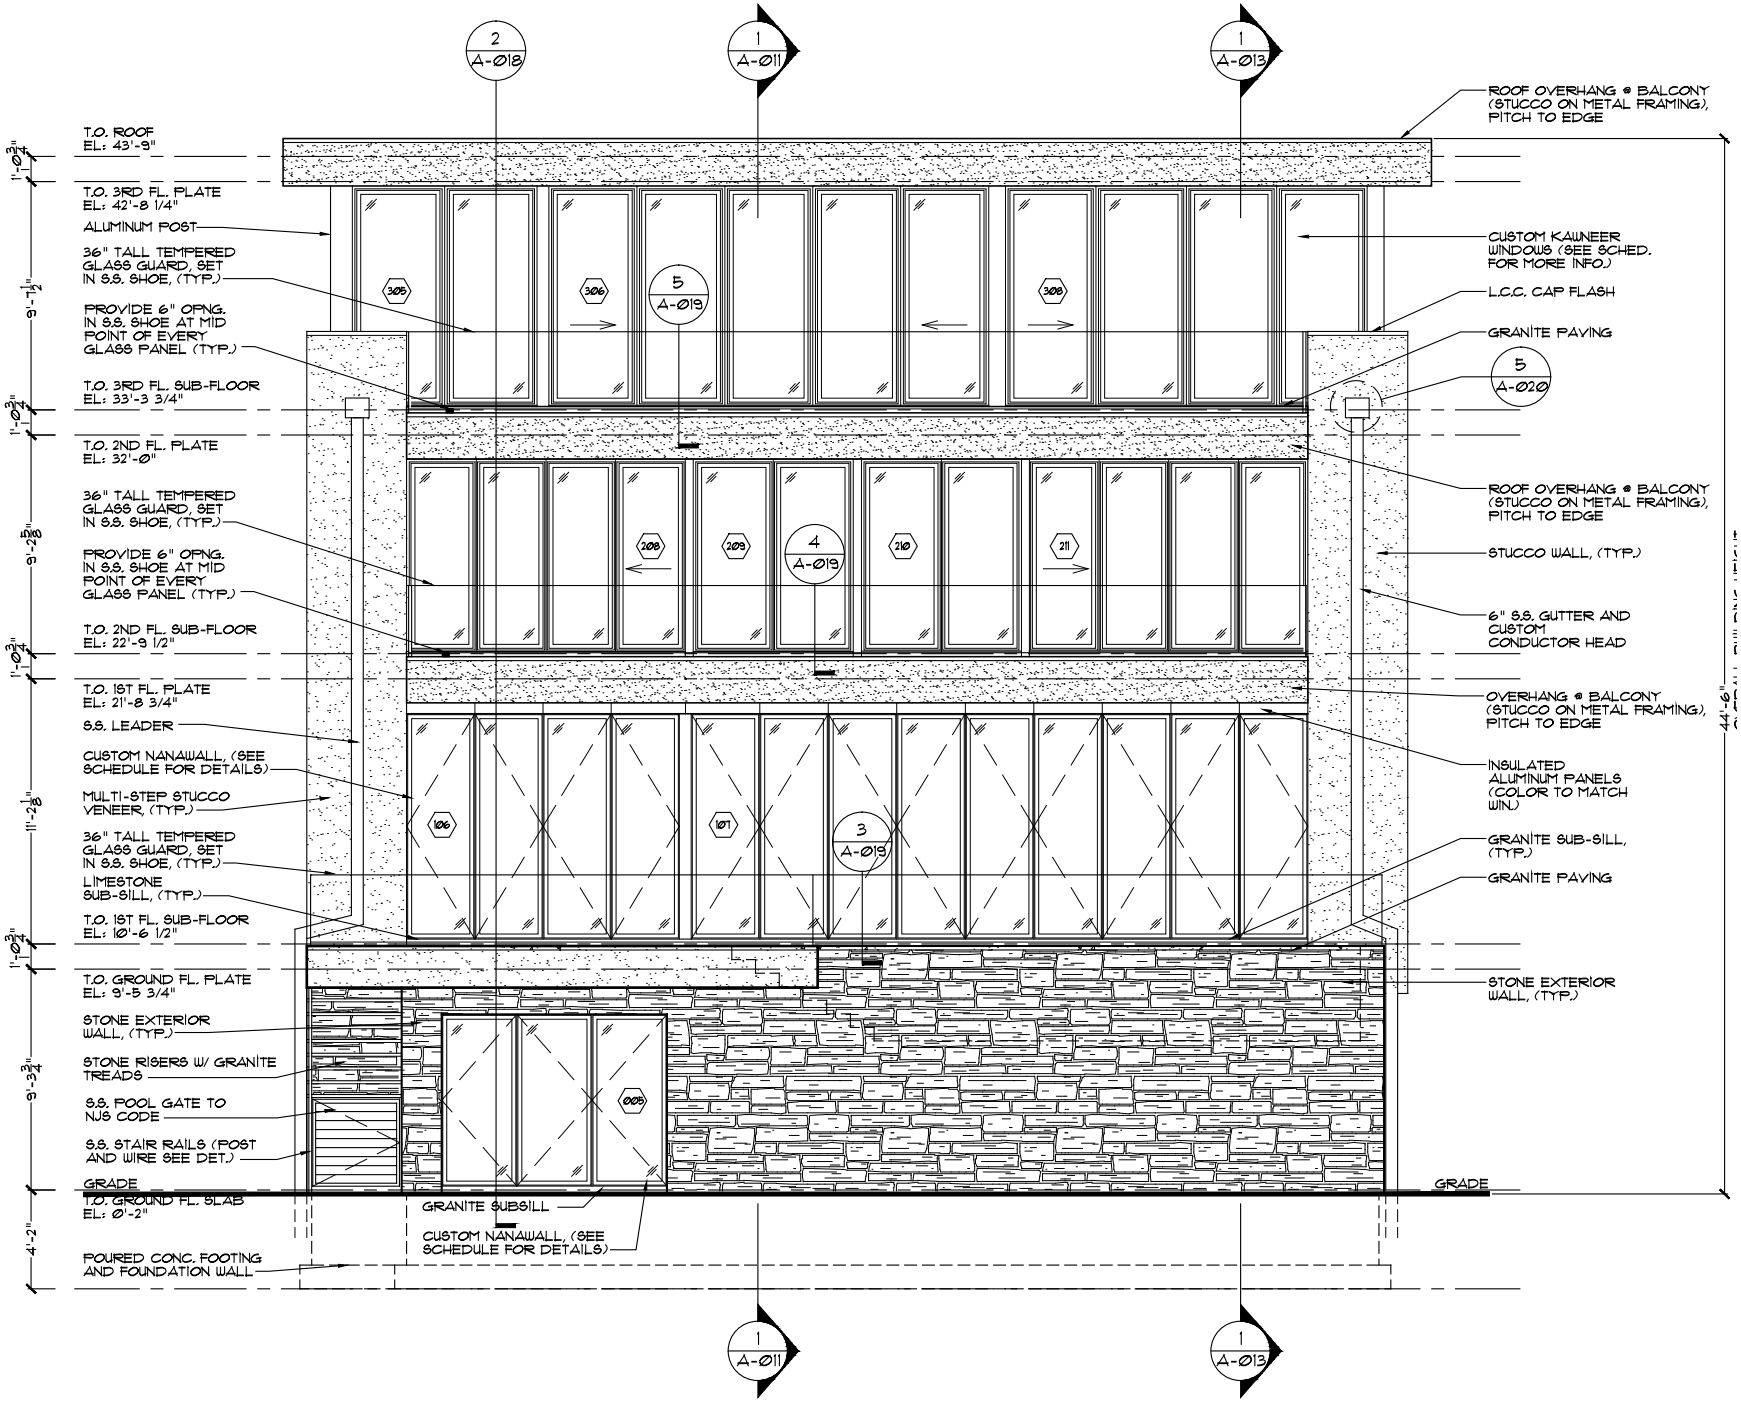

EAST ELEVATION

SCALE: NO SCALE

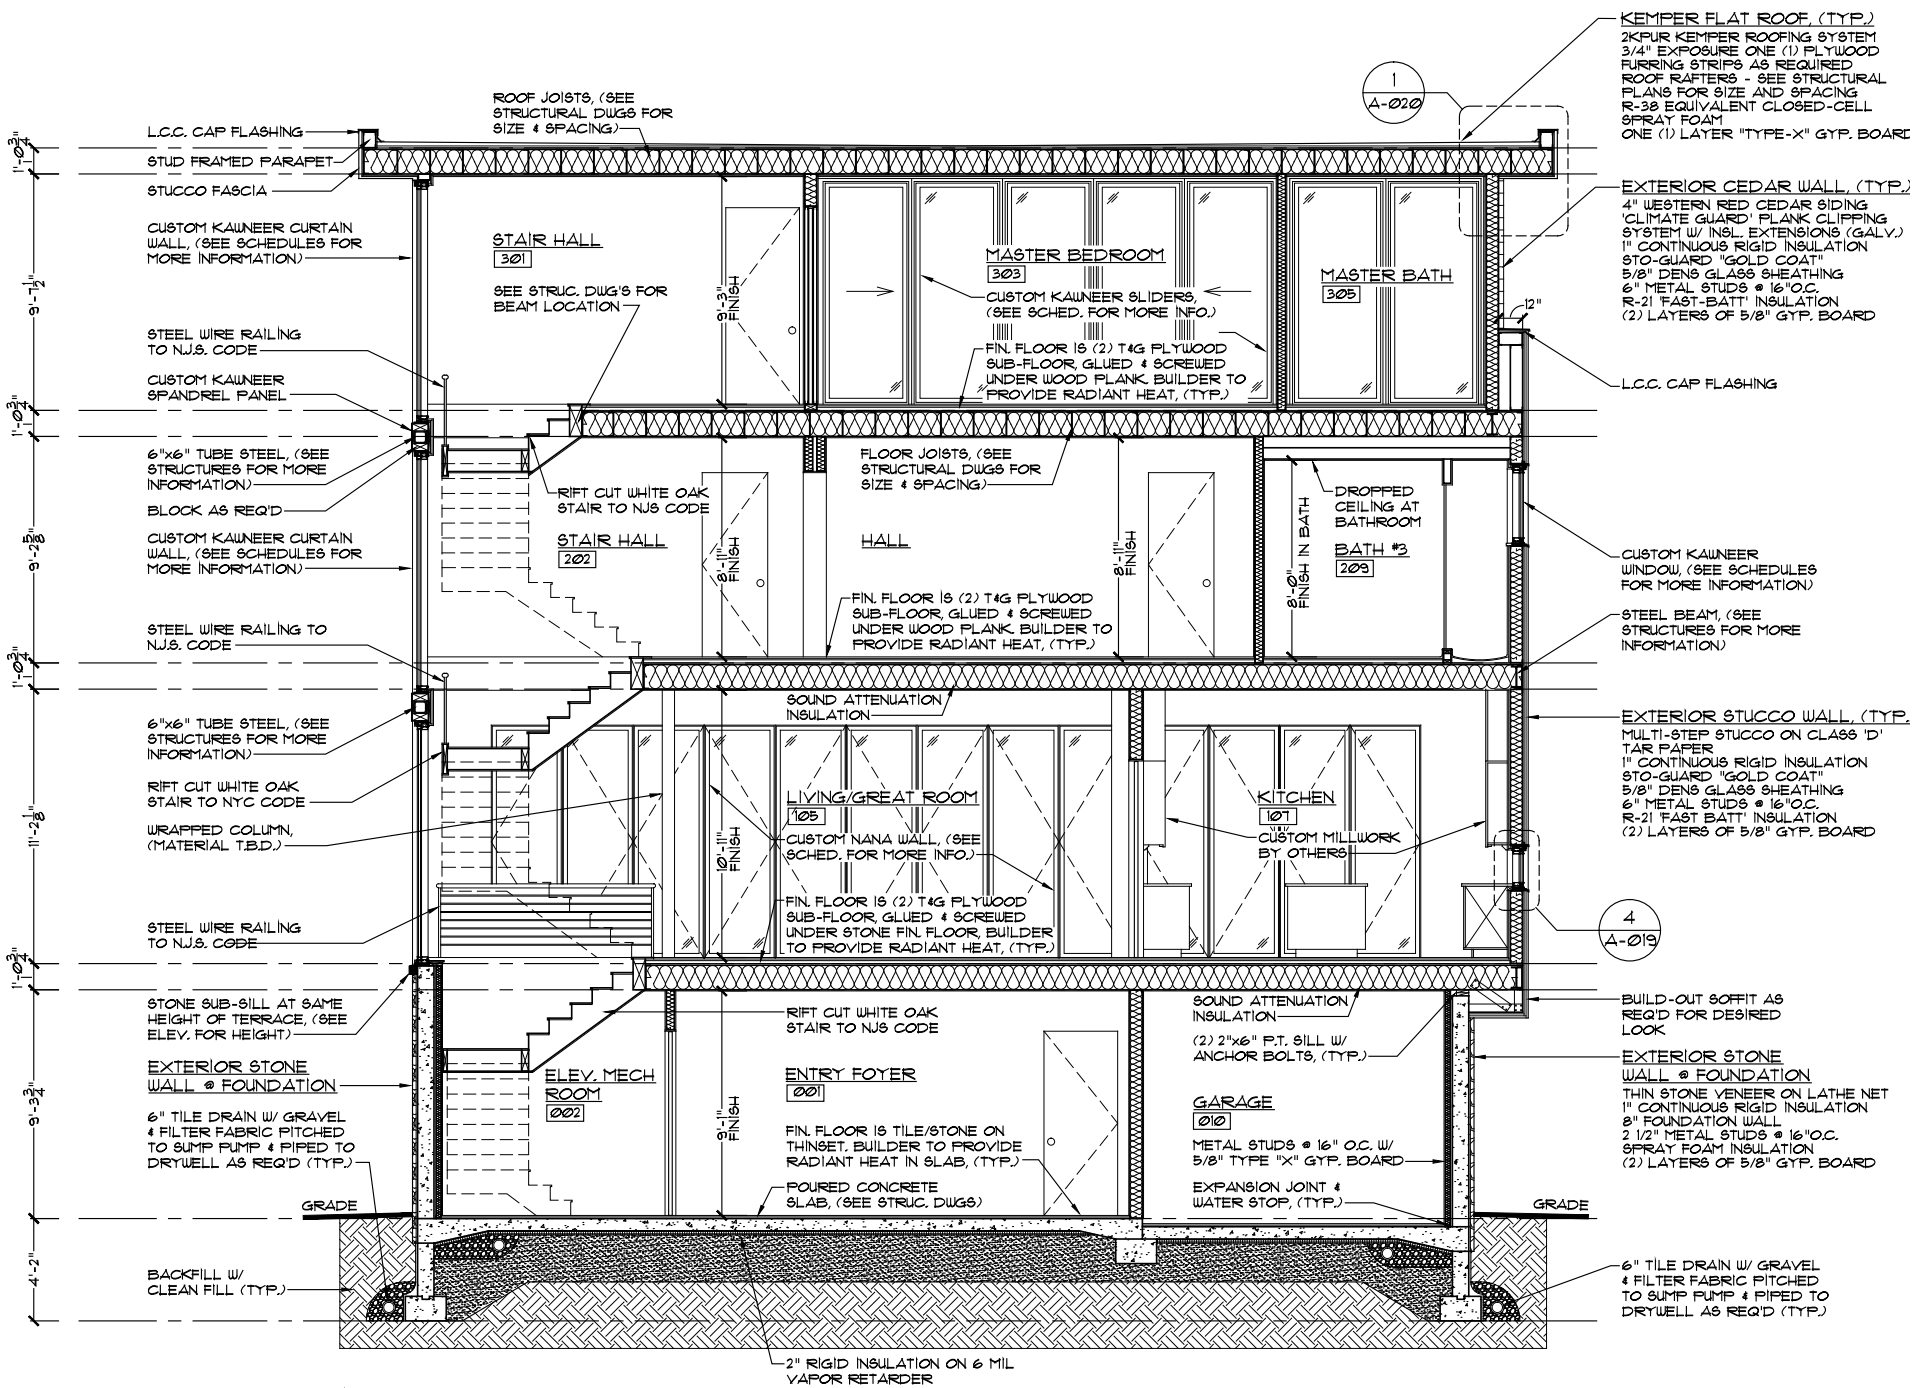

CROSS SECTION

SCALE: NO SCALE

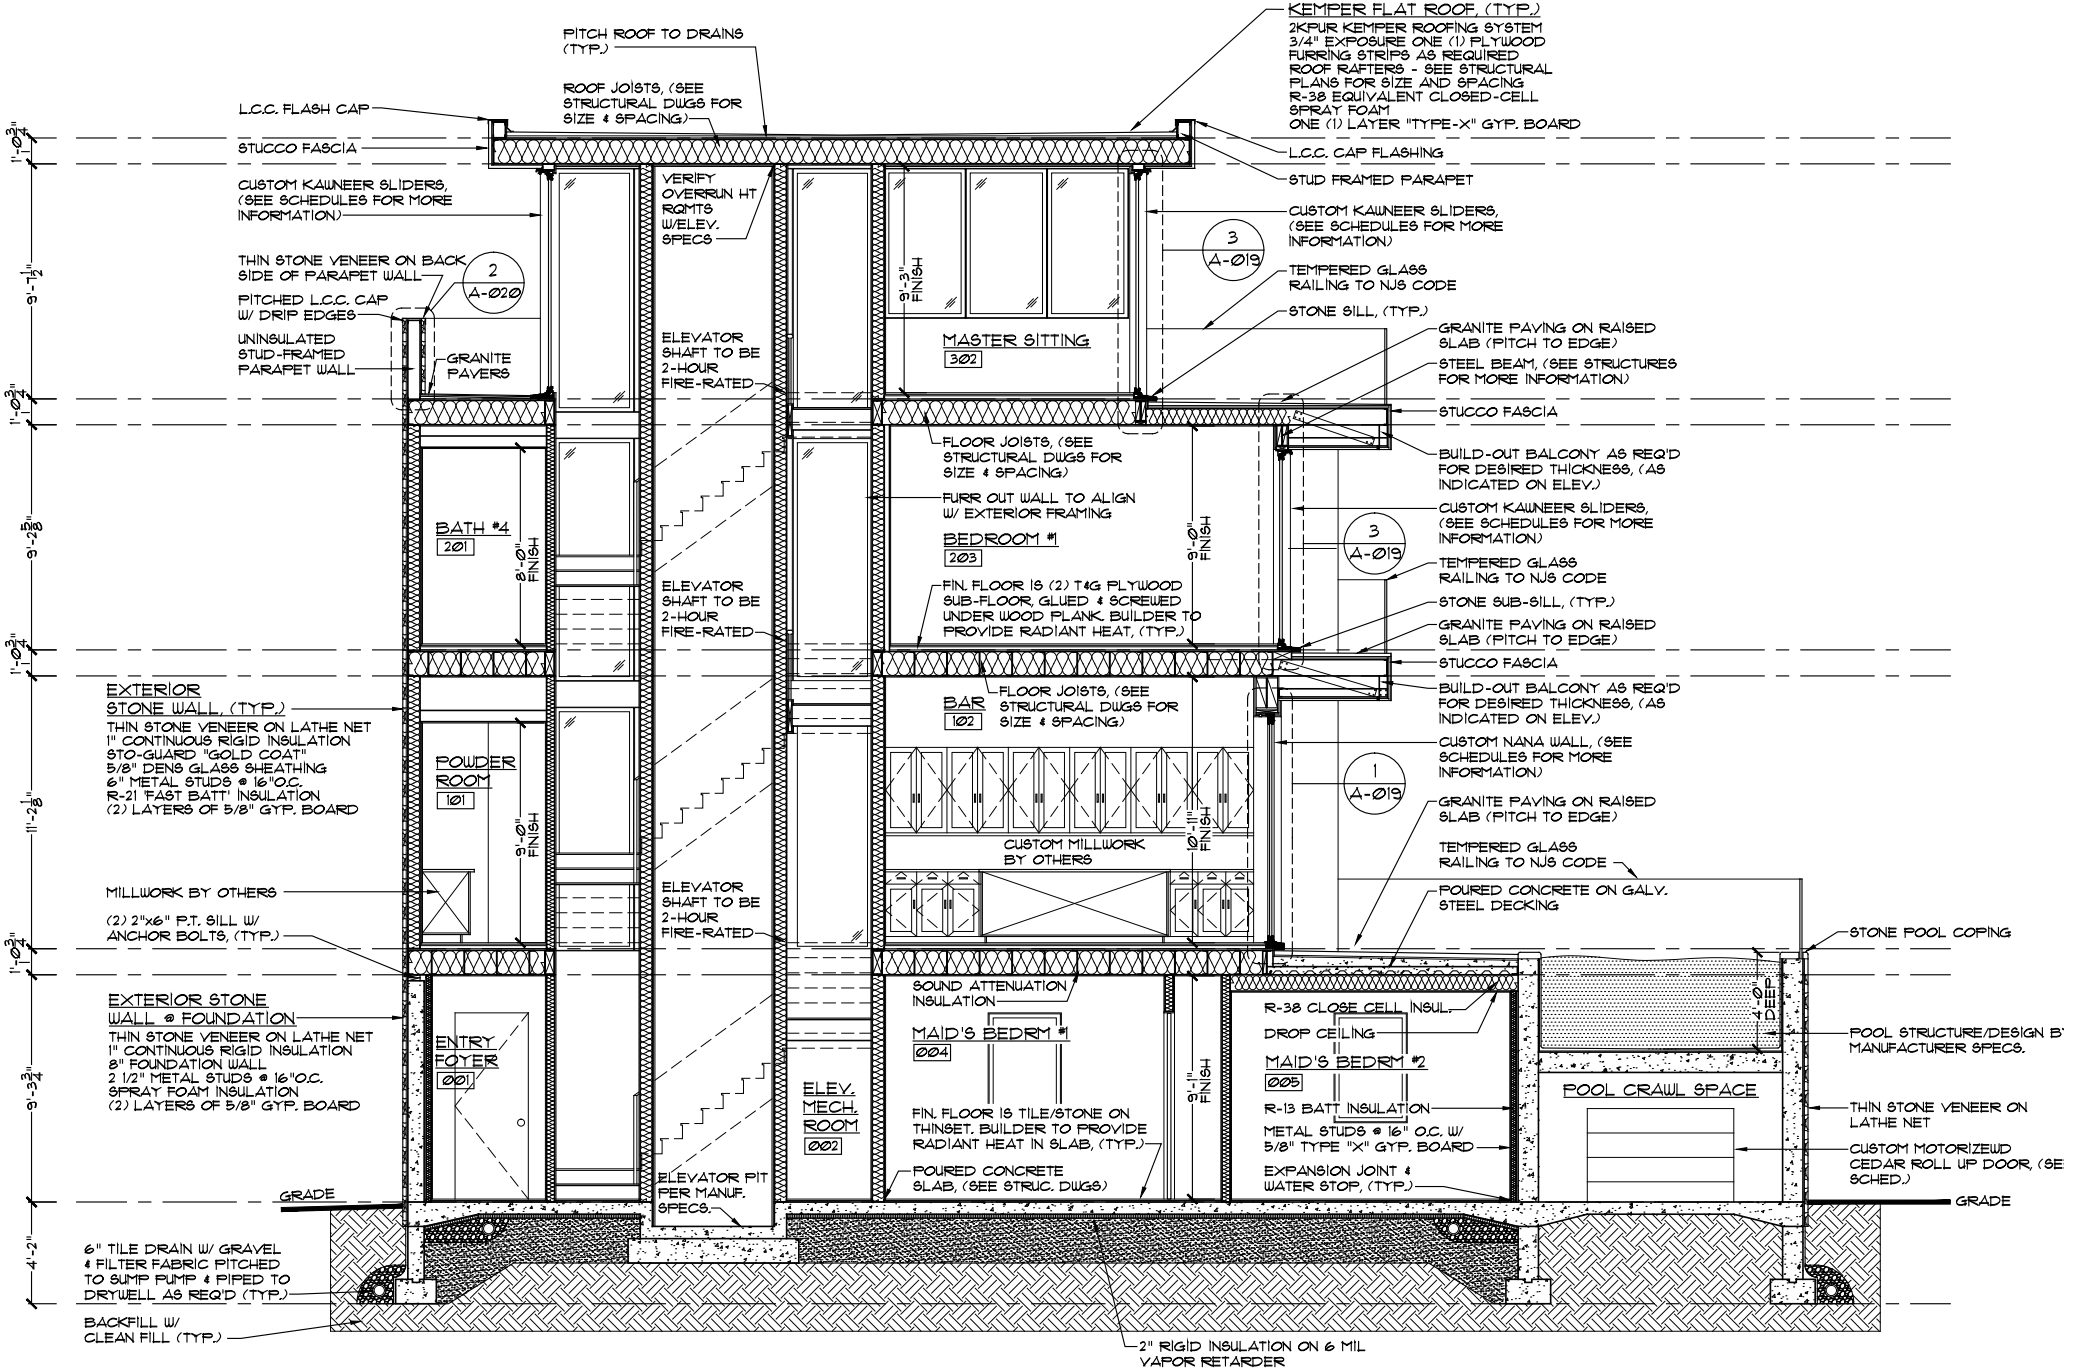

LONGITUDINAL SECTION

SCALE: NO SCALE

WORK SAMPLES

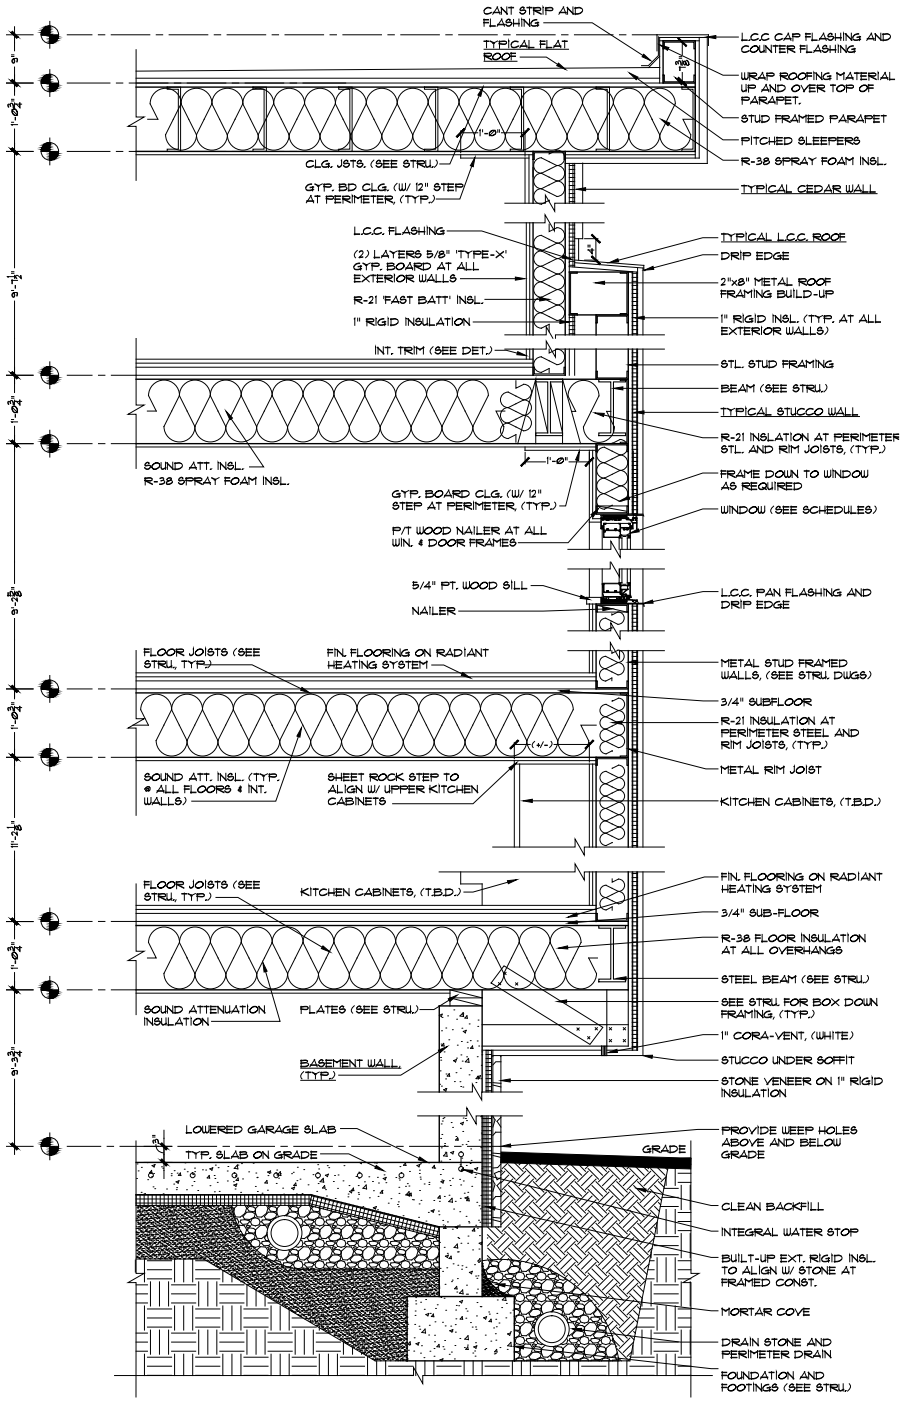

WALL SECTION @ SOUTH WALL, (TYP.)

SCALE: NO SCALE

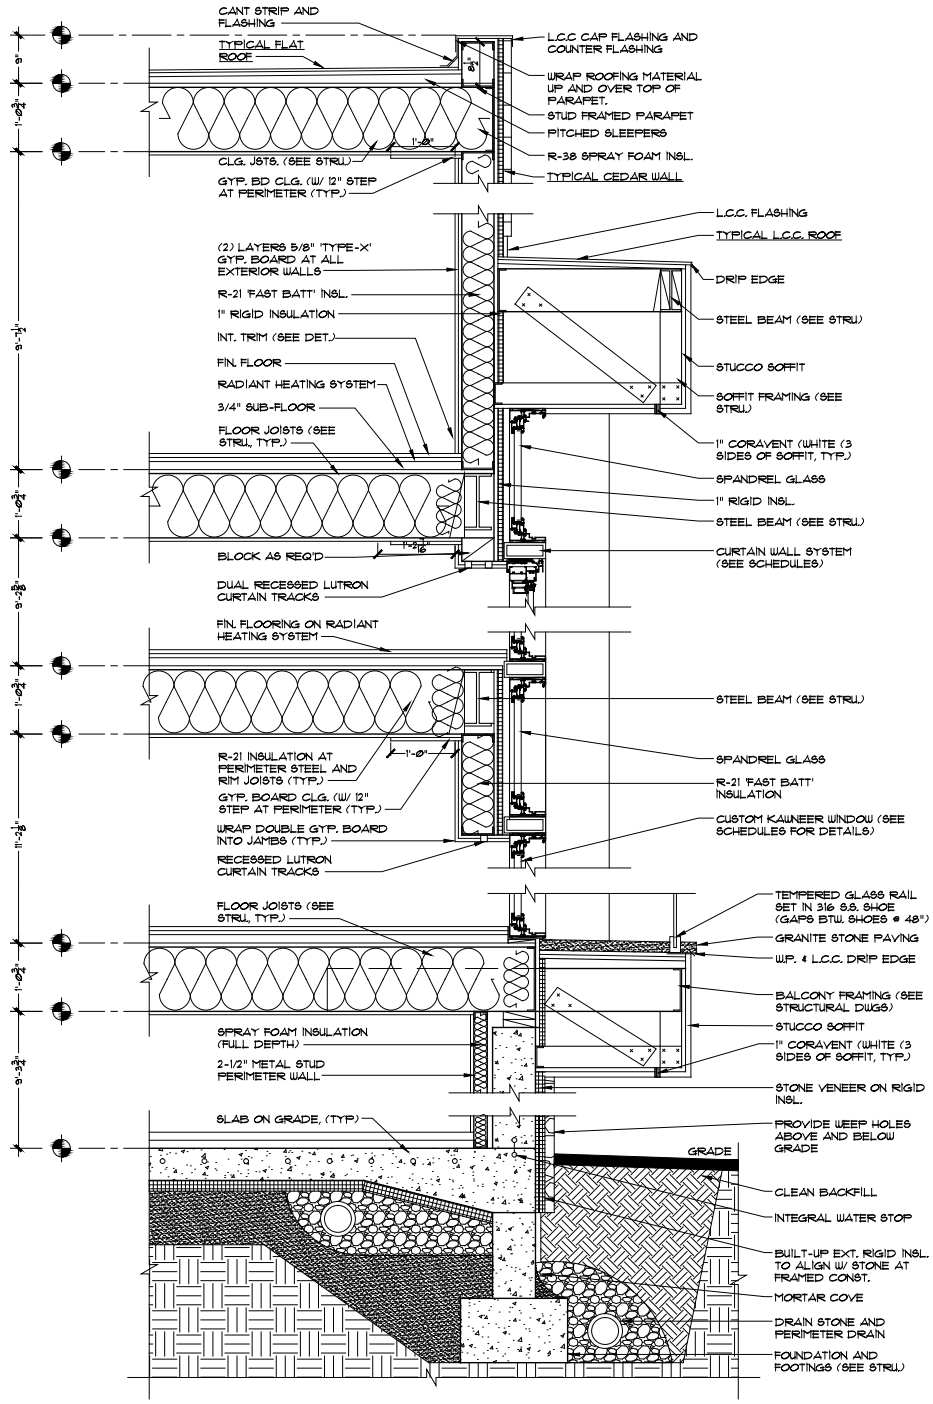

WALL SECTION @ WEST WALL, (TYP.)

SCALE: NO SCALE

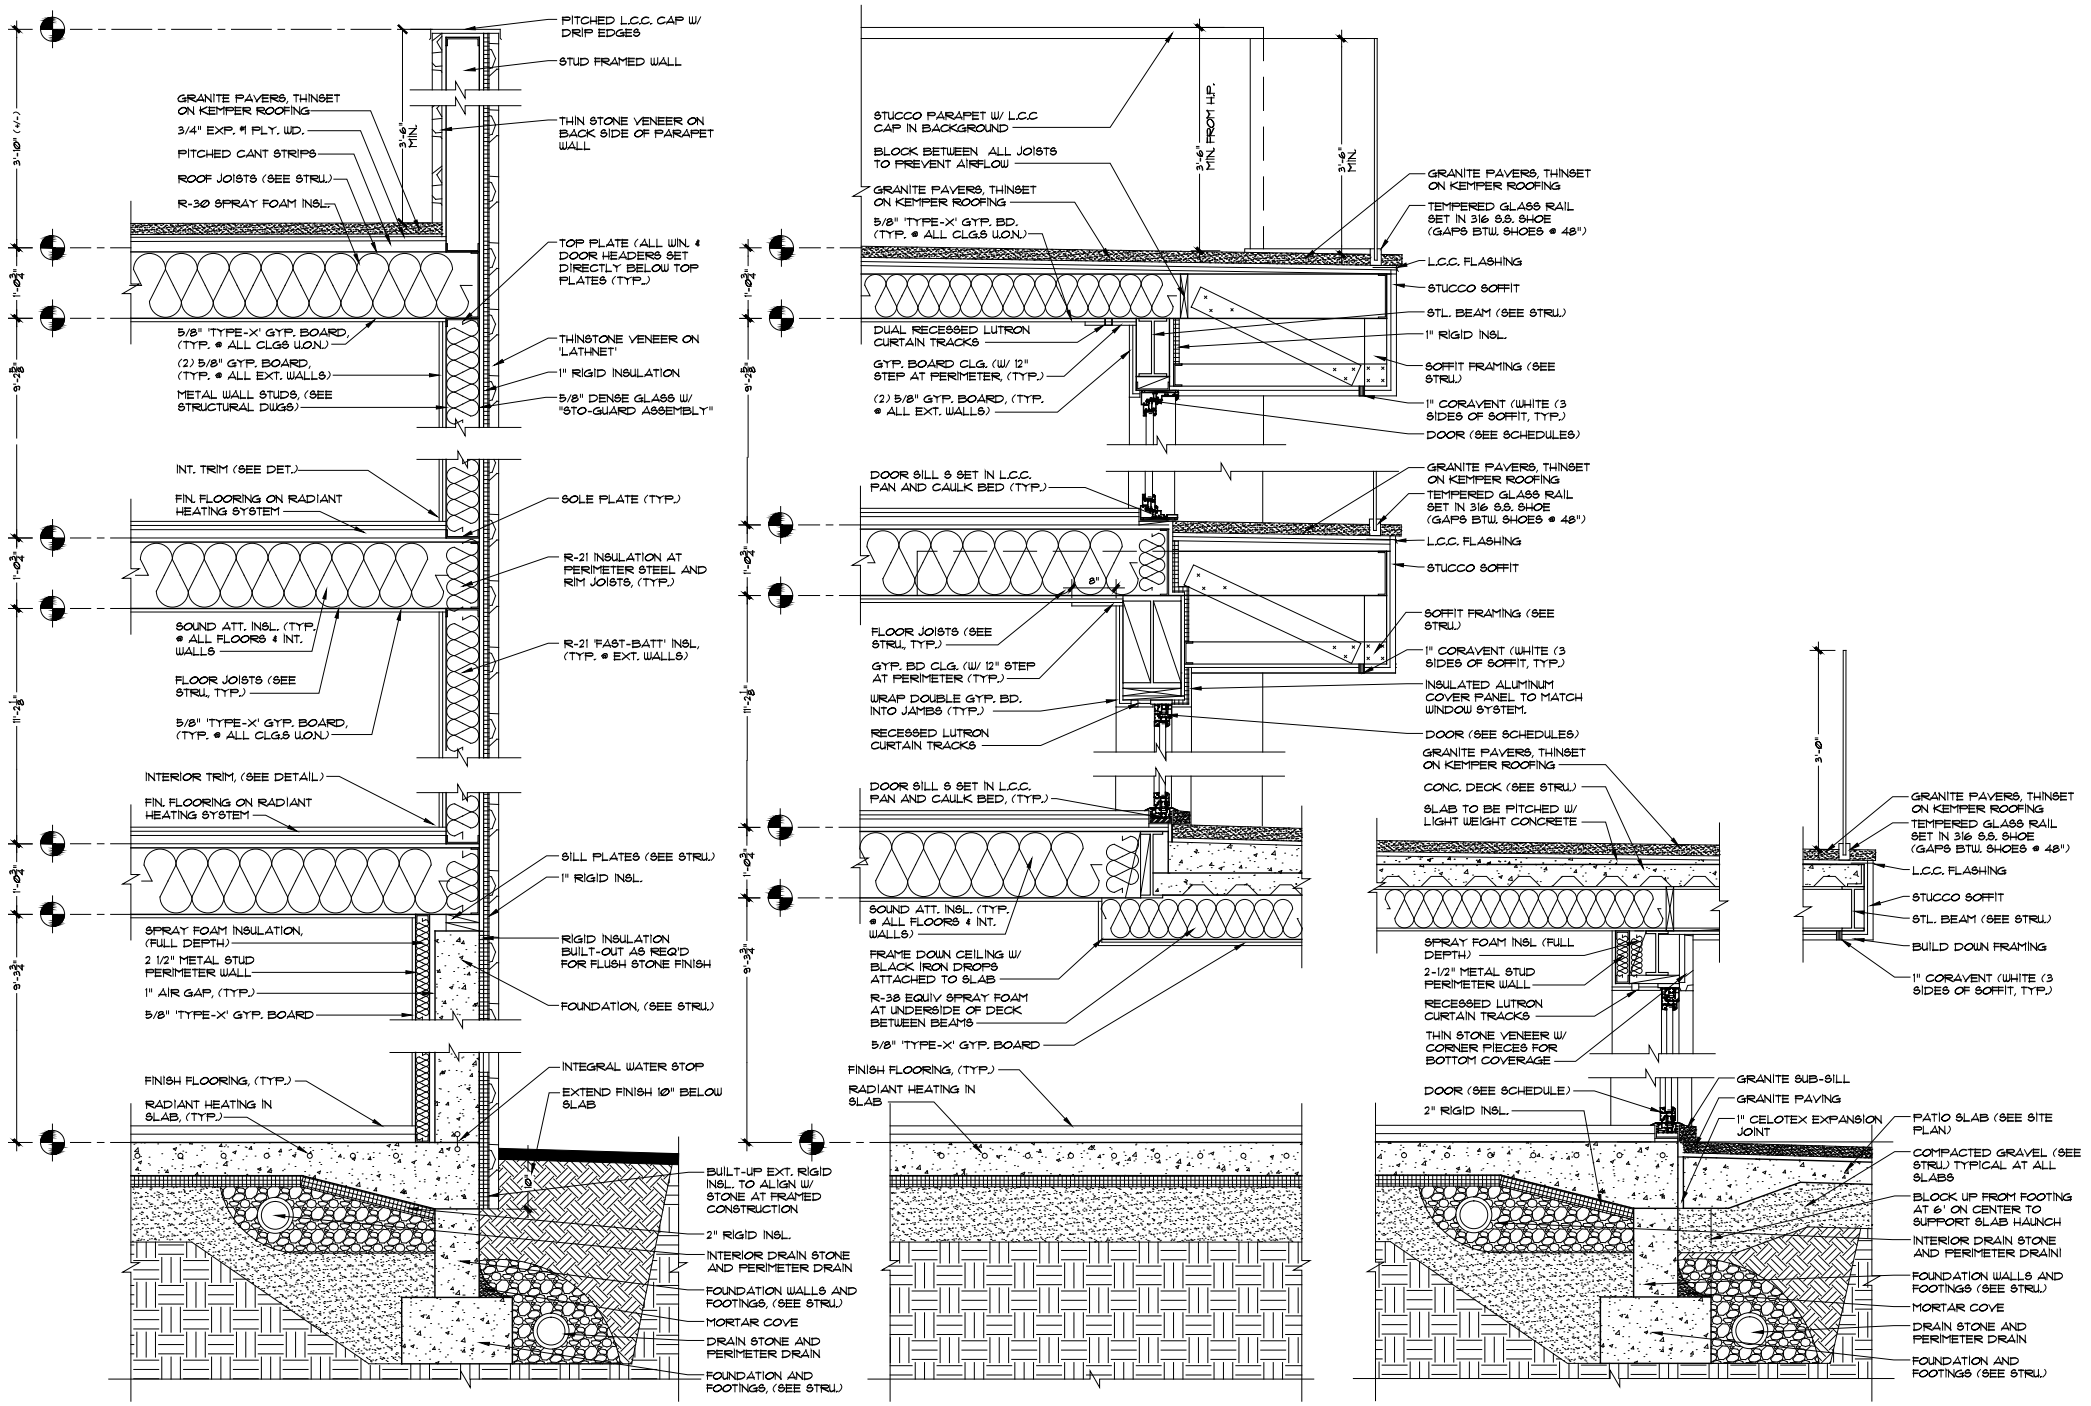

WALL SECTION @ STONE TOWER, (TYP.)

SCALE: 1" = 1'-0"

WALL SECTION @ EAST WALL, (TYP.)

SCALE: 1" = 1'-0"

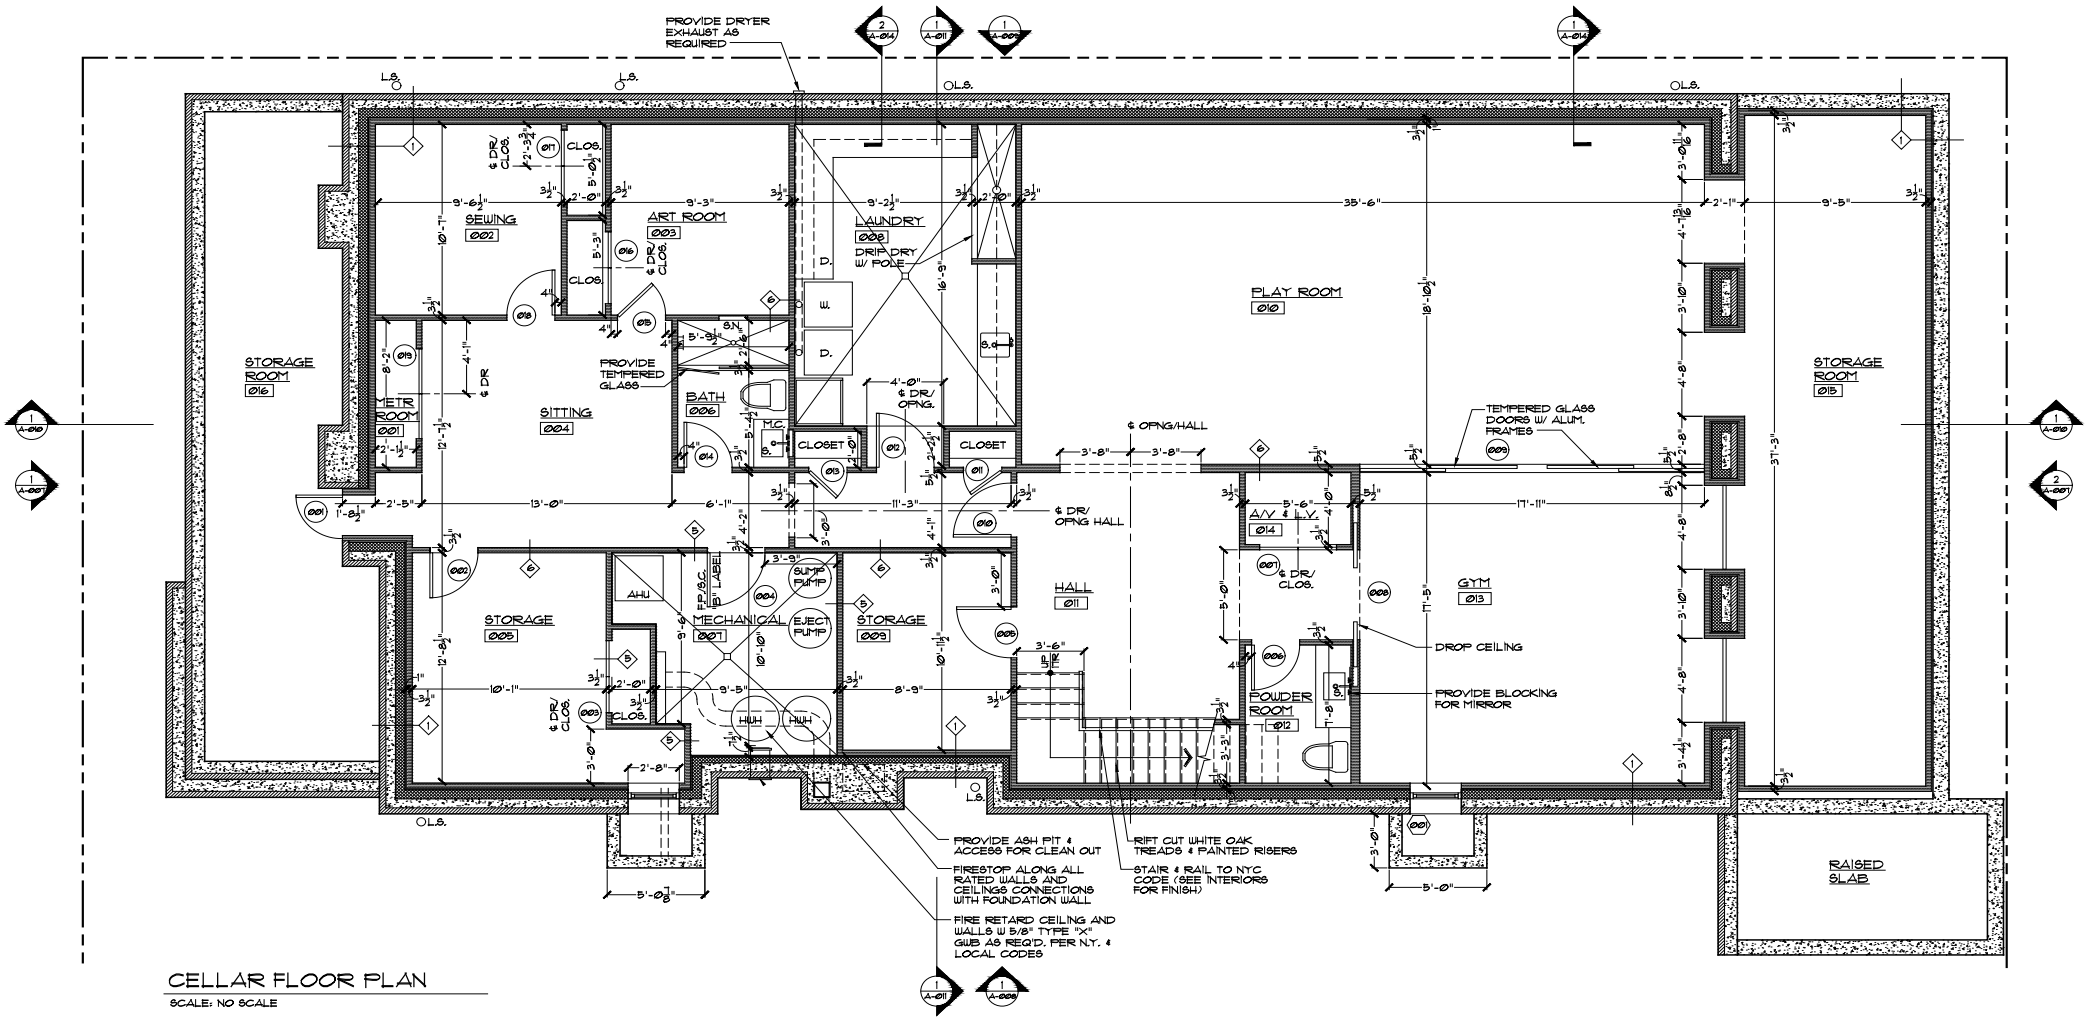

CELLAR FLOOR PLAN

SCALE: NO SCALE

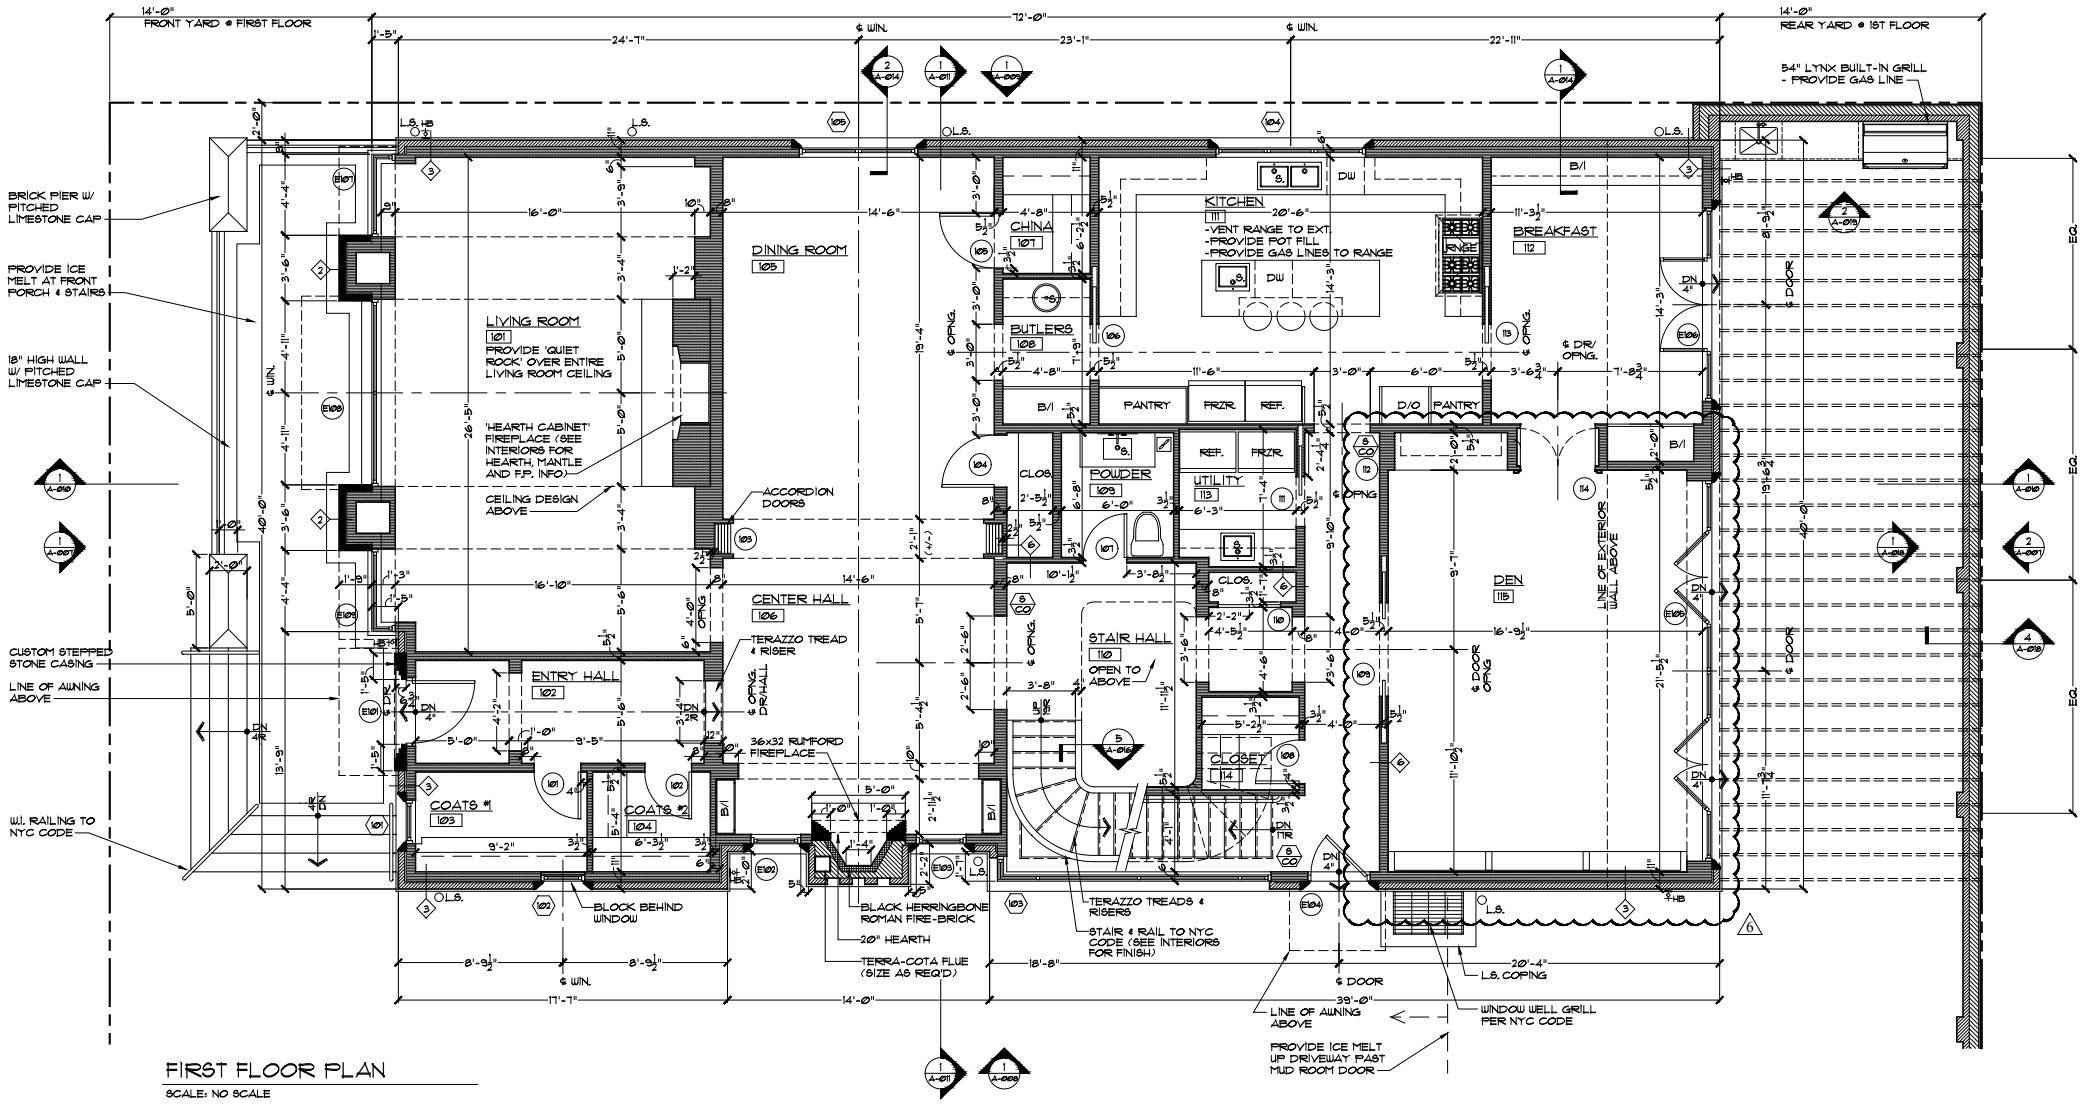

FIRST FLOOR PLAN

SCALE: NO SCALE

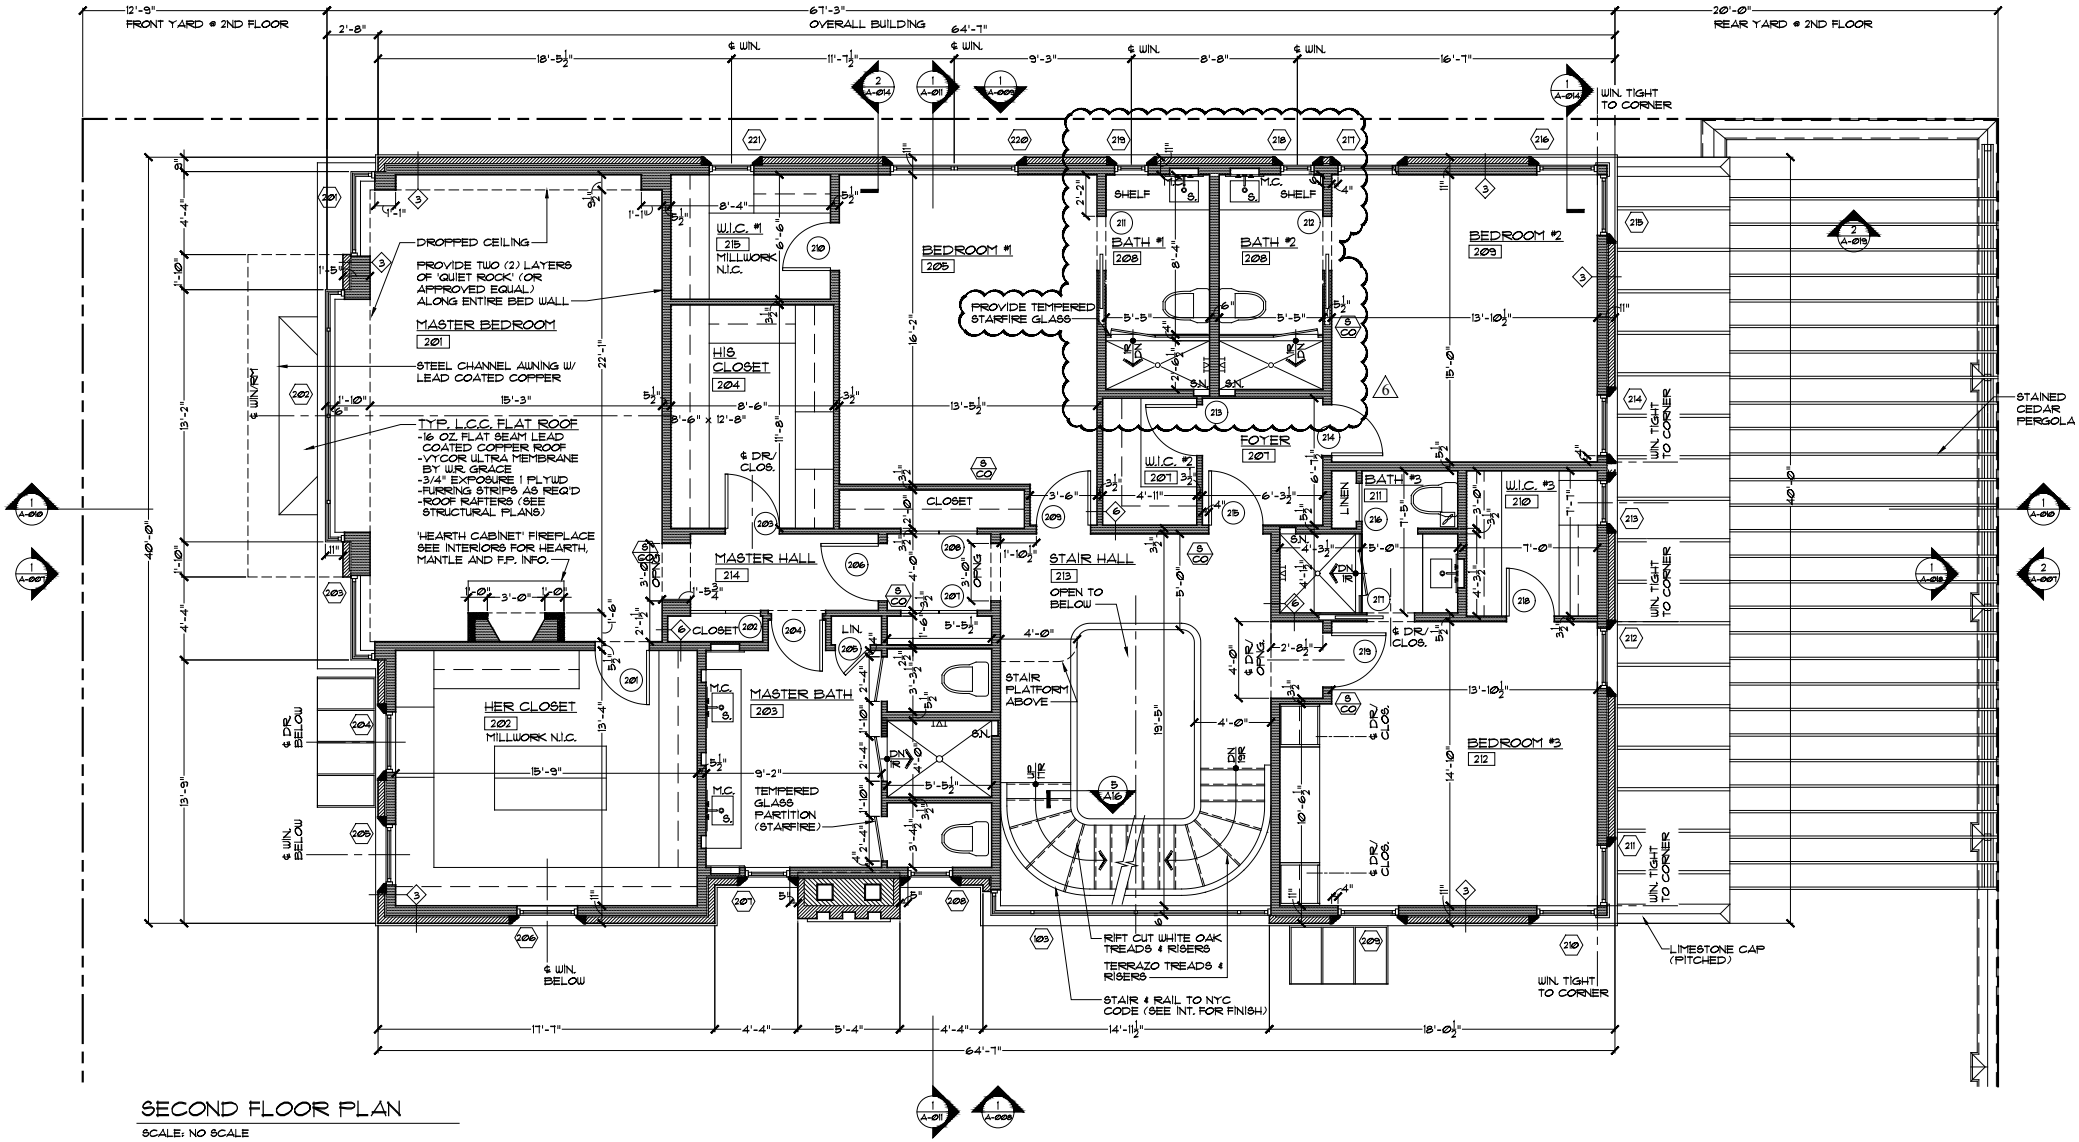

SECOND FLOOR PLAN

SCALE: NO SCALE

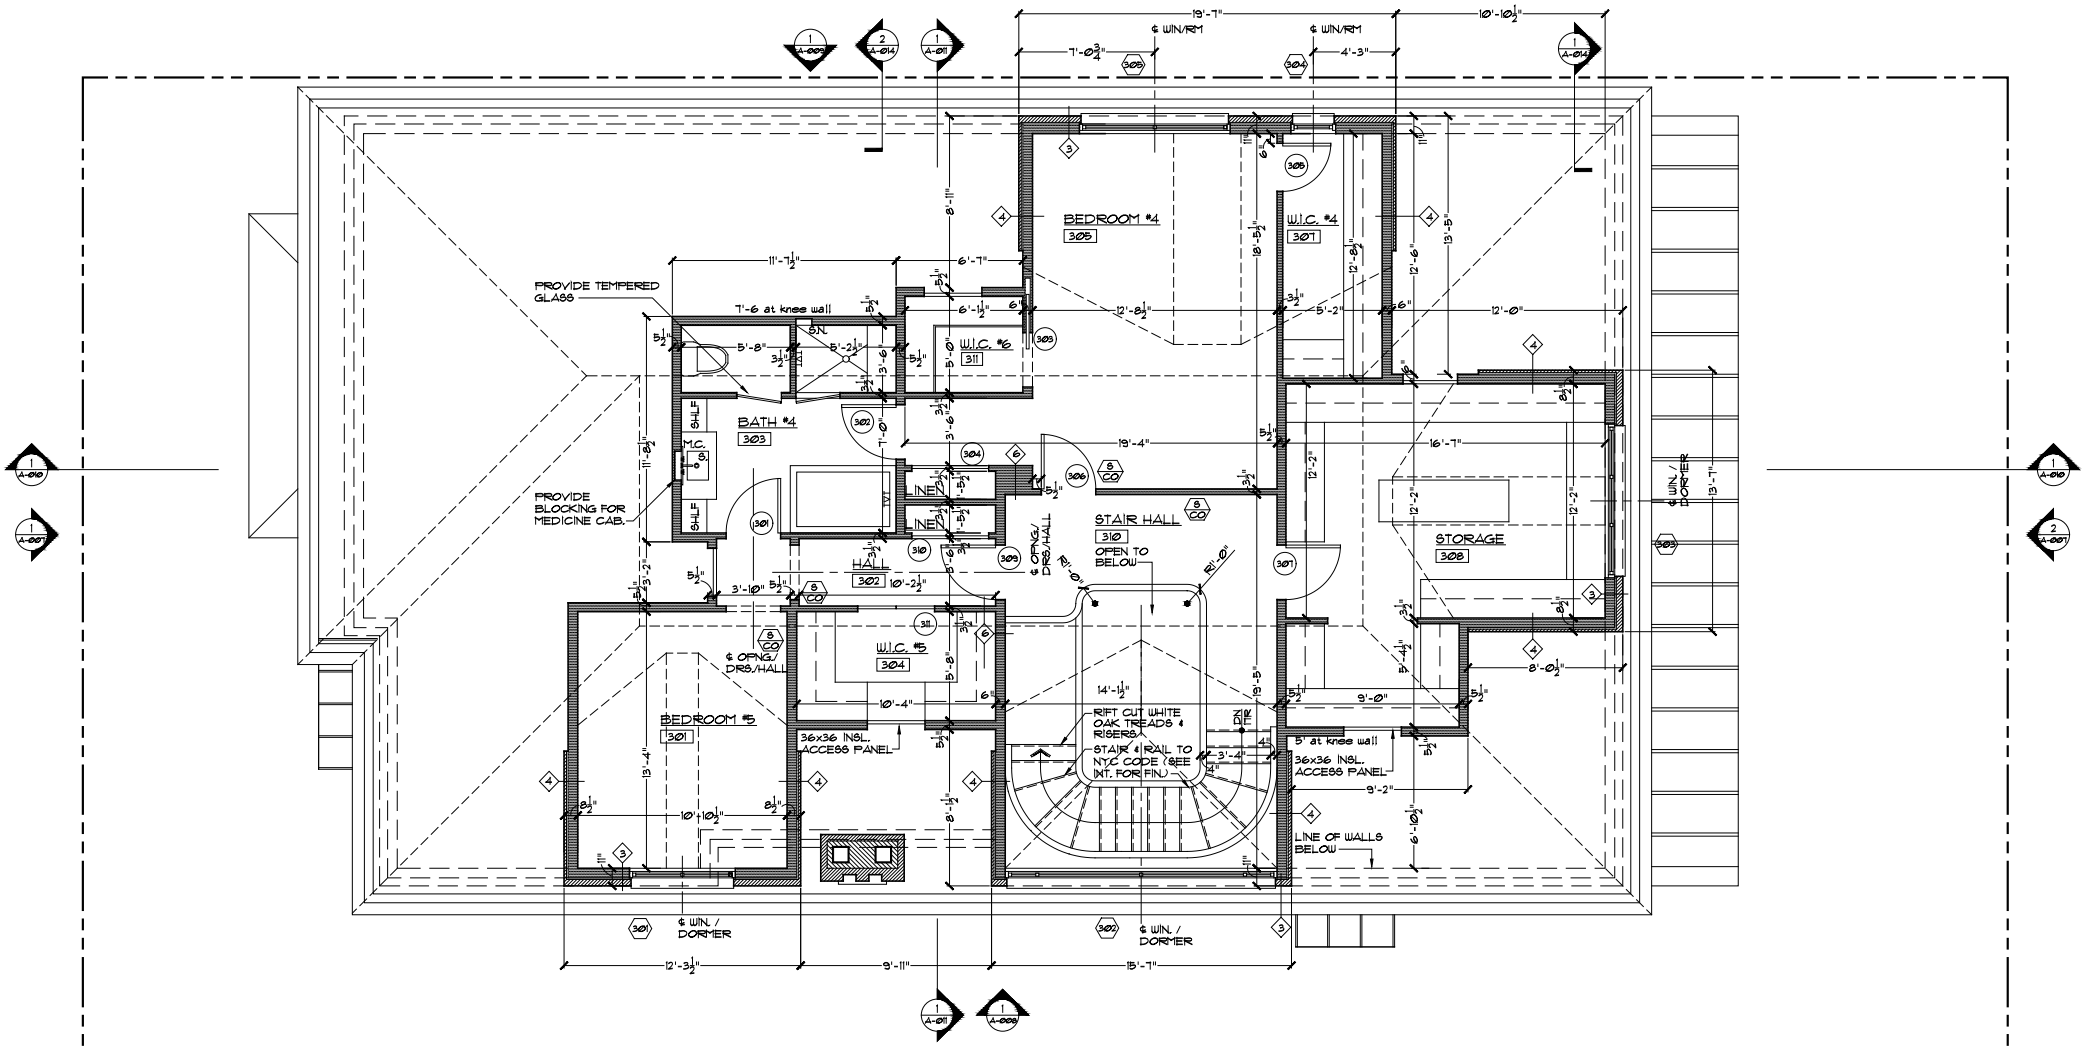

ATTIC FLOOR PLAN

SCALE: NO SCALE

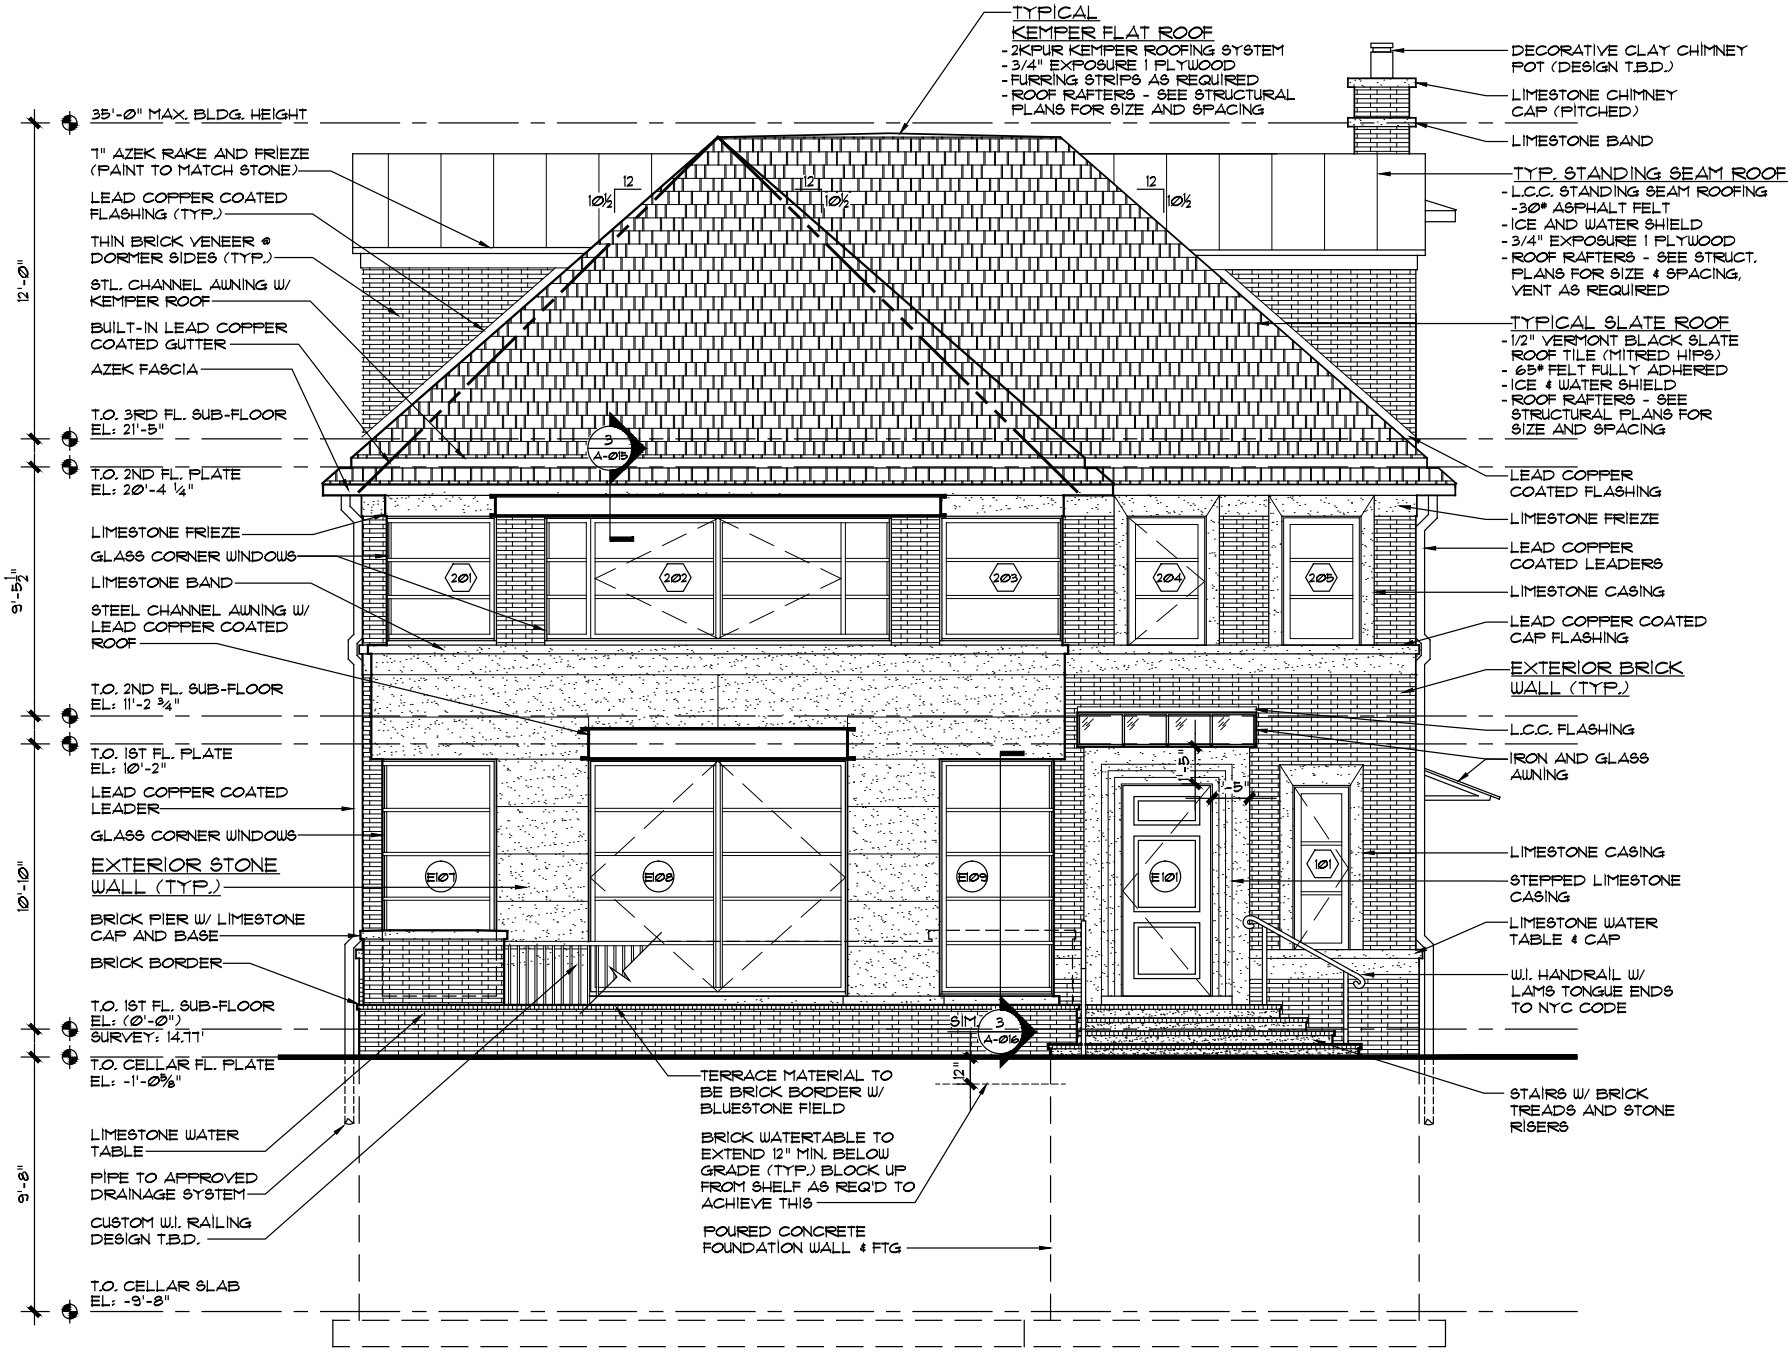

WEST ELEVATION

SCALE: NO SCALE

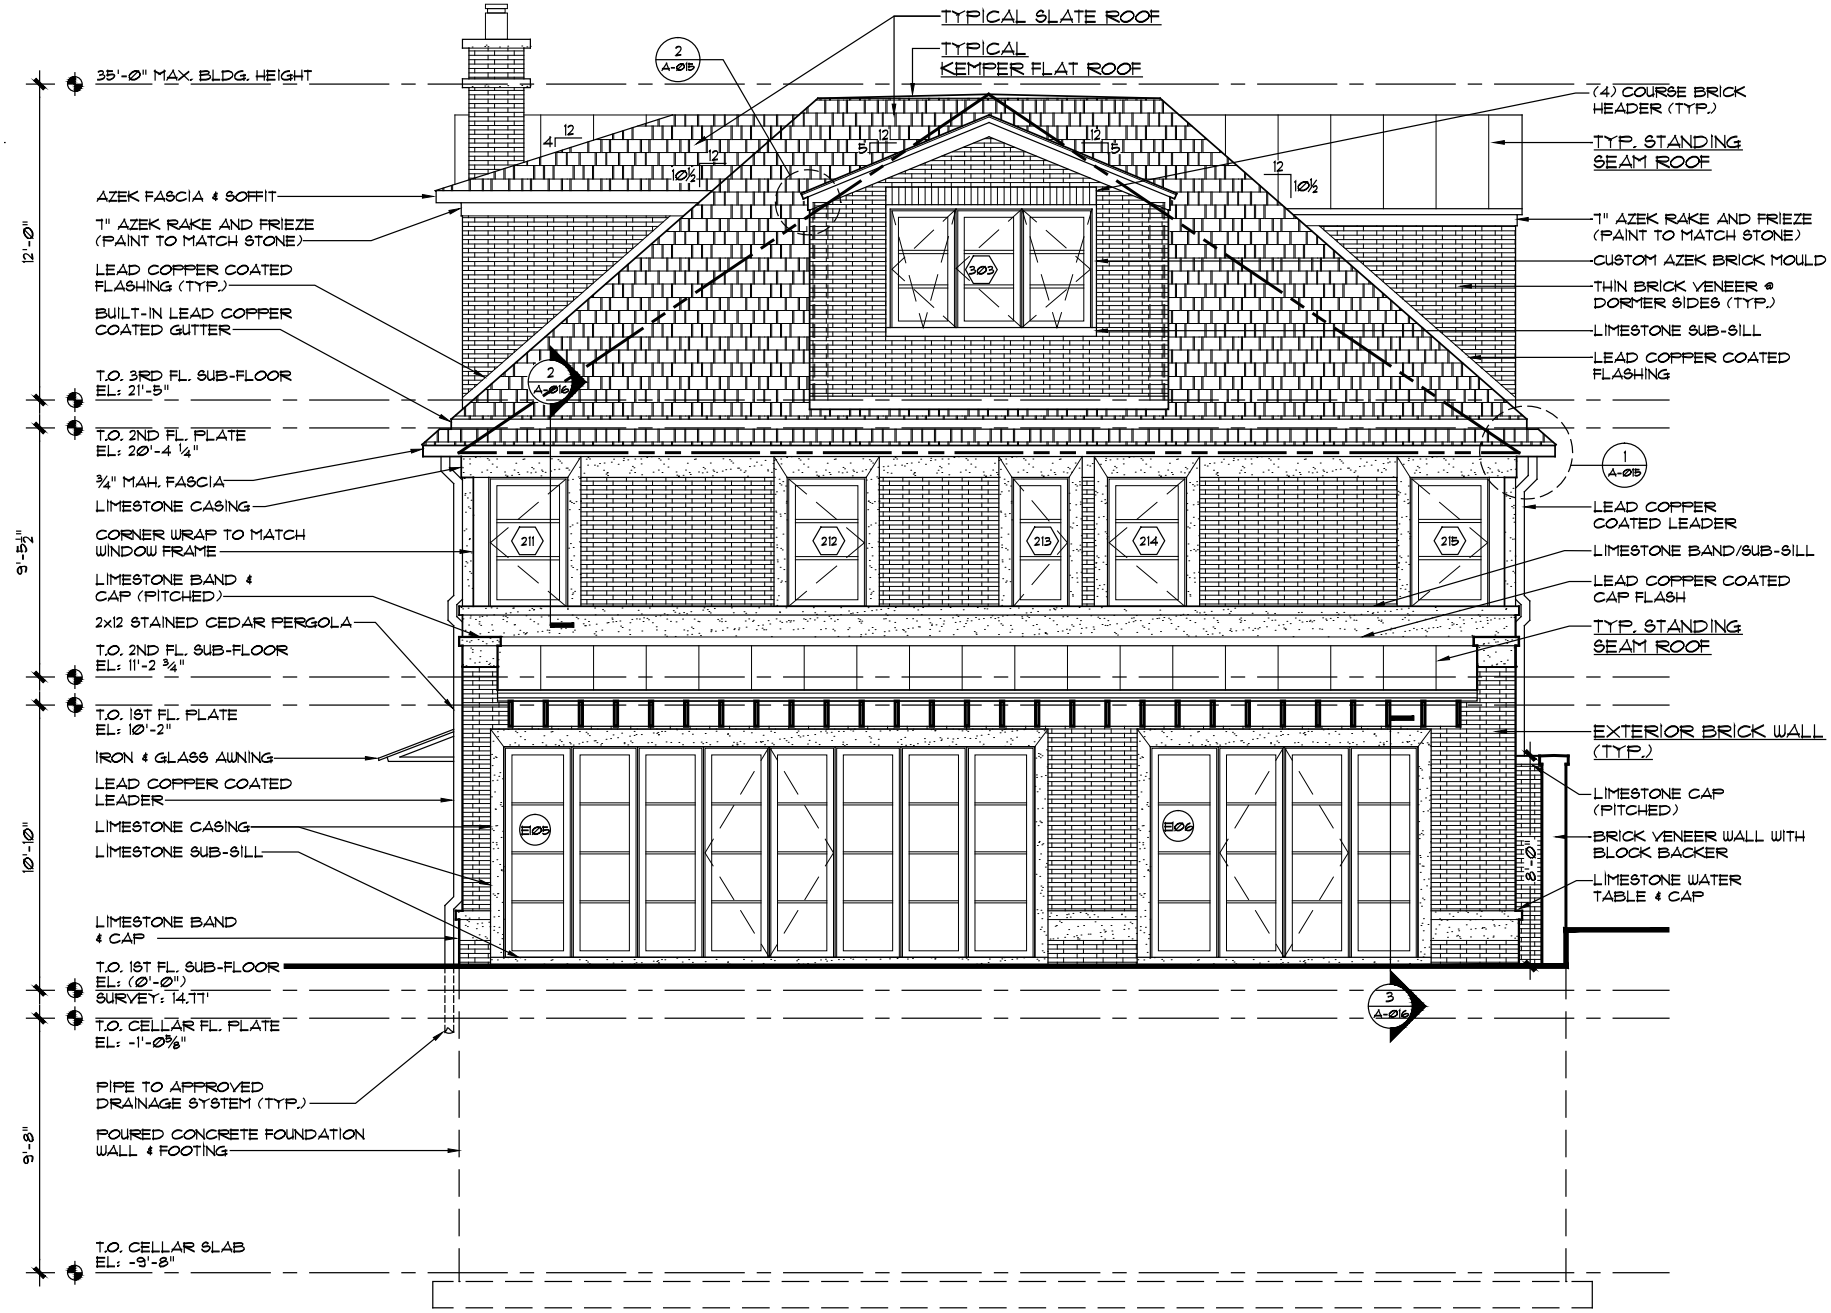

EAST ELEVATION

SCALE: NO SCALE

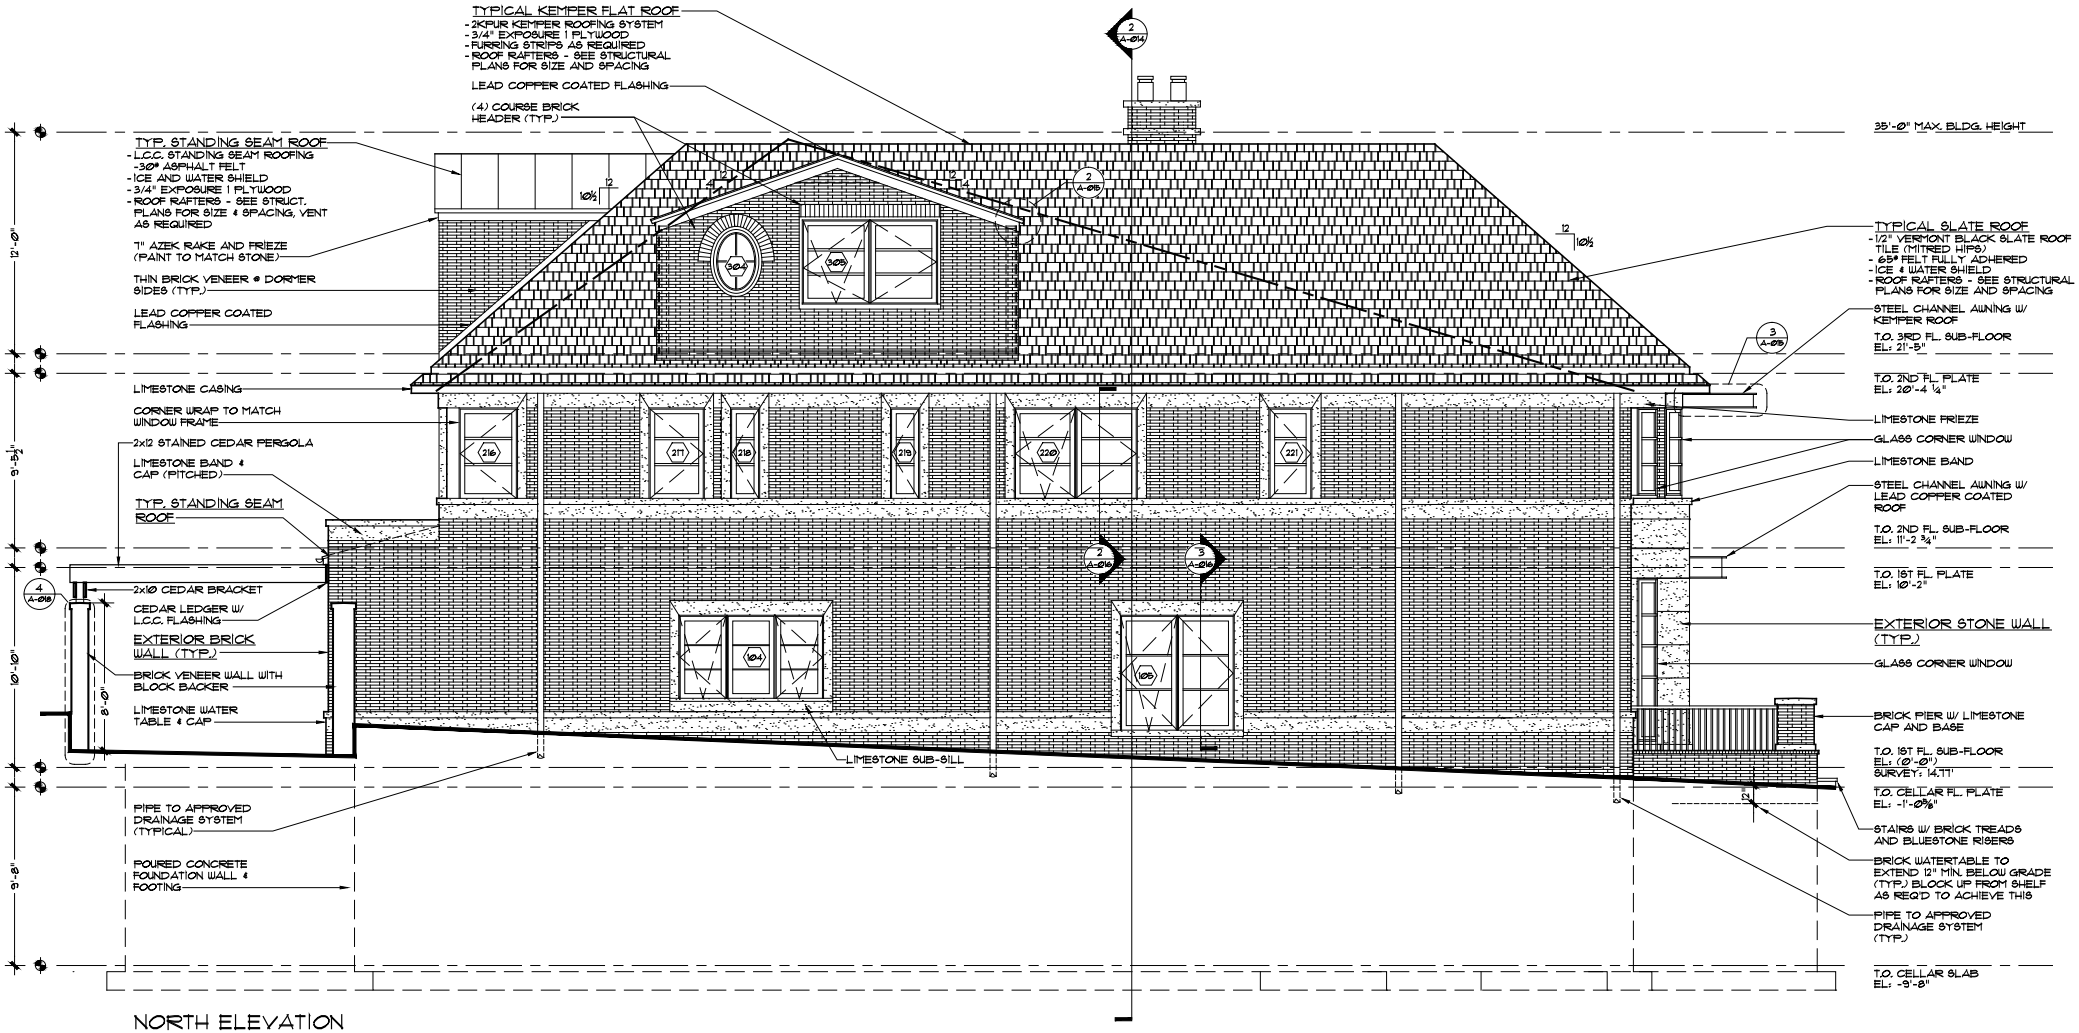

NORTH ELEVATION

SCALE: NO SCALE

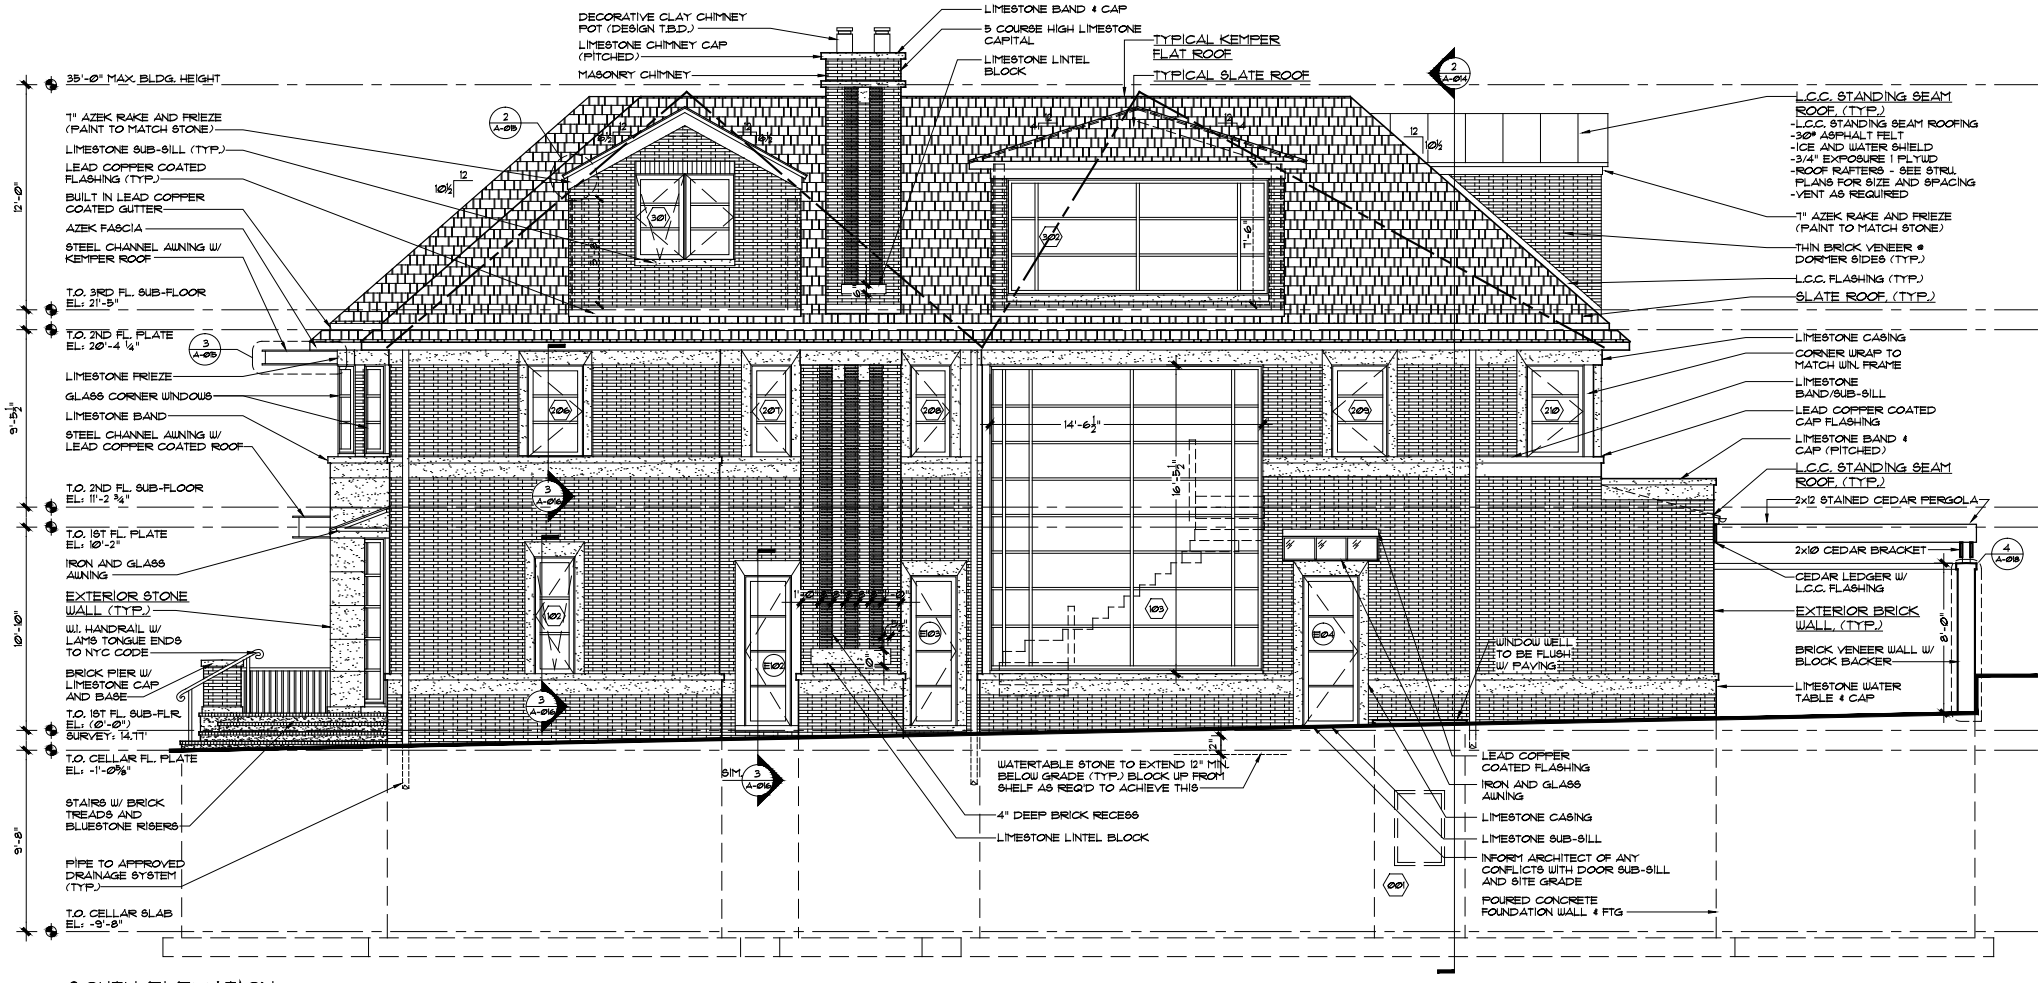

SOUTH ELEVATION

SCALE: NO SCALE

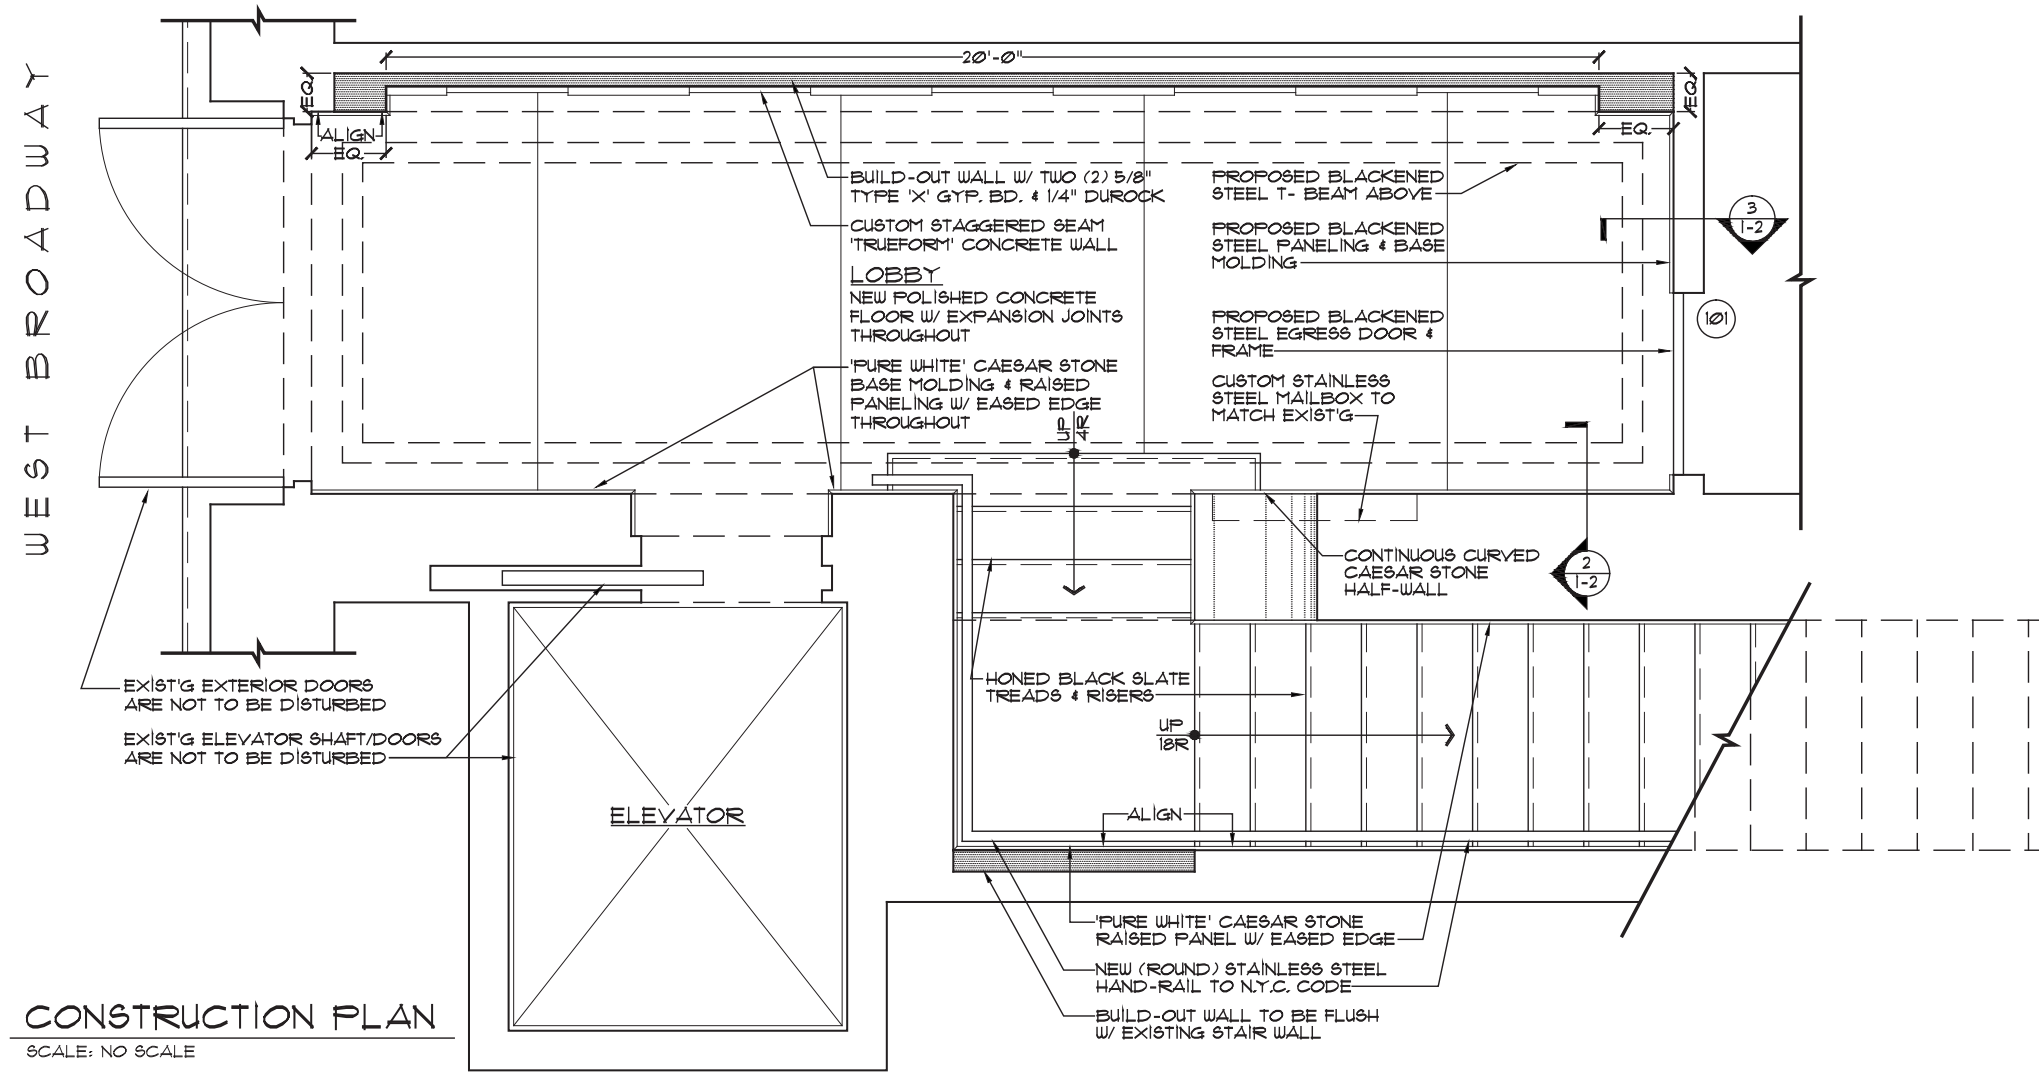

CONSTRUCTION PLAN

SCALE: NO SCALE







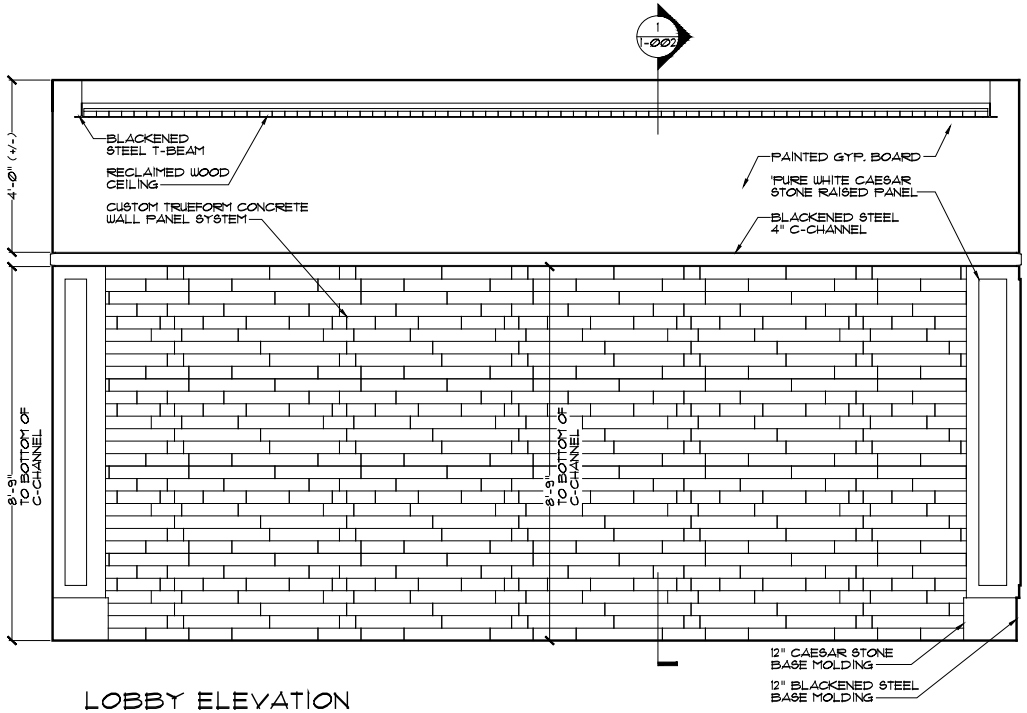

LOBBY ELEVATION

SCALE: NO SCALE

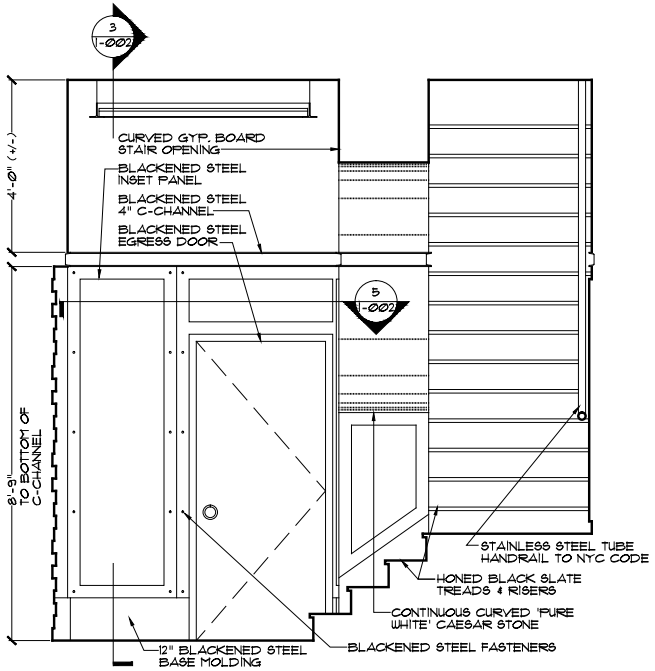

LOBBY ELEVATION

SCALE: NO SCALE

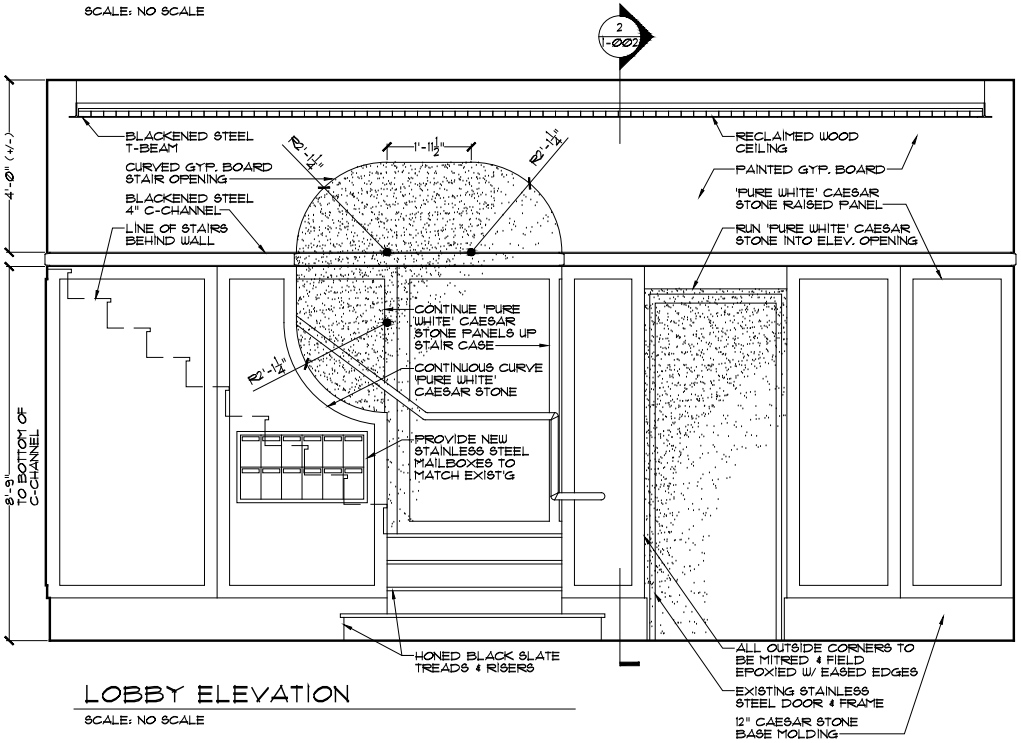

LOBBY ELEVATION

SCALE: NO SCALE

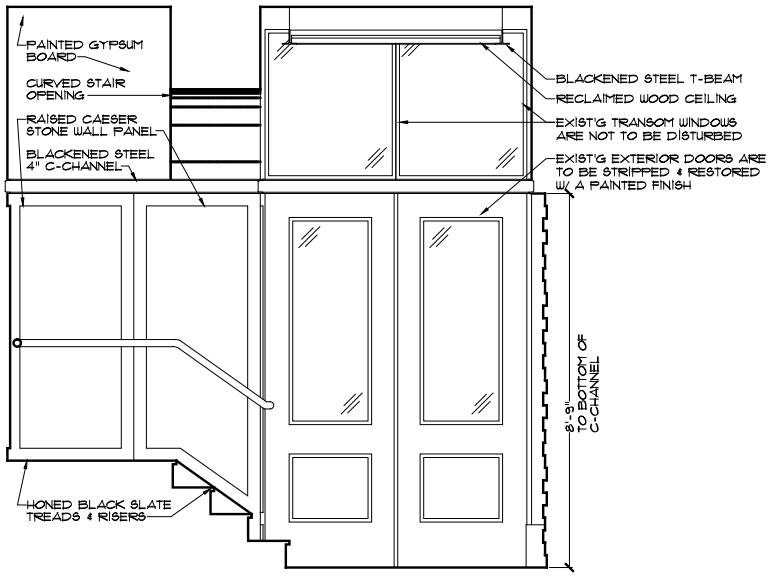

LOBBY ELEVATION

SCALE: NO SCALE

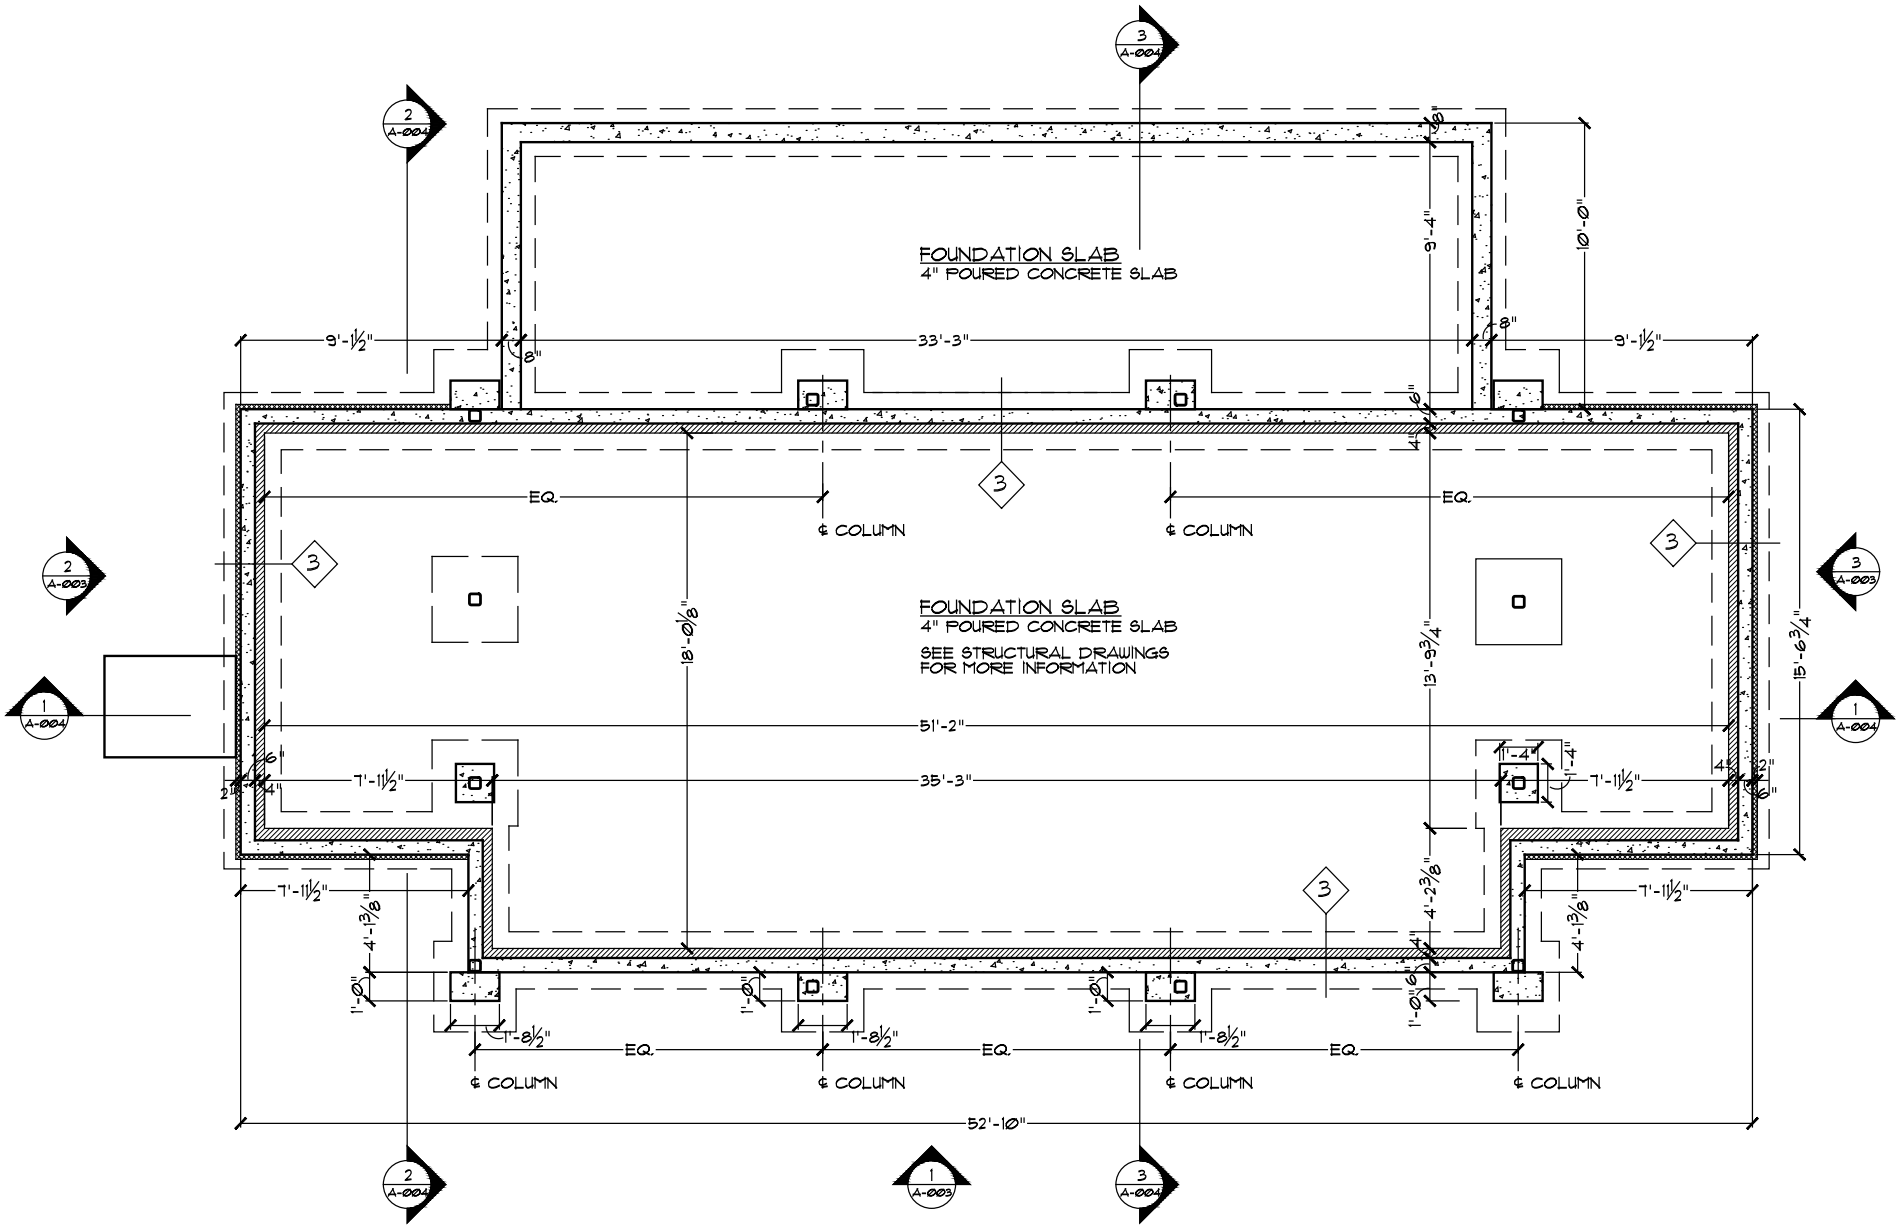

FOUNDATION PLAN

SCALE: NO SCALE

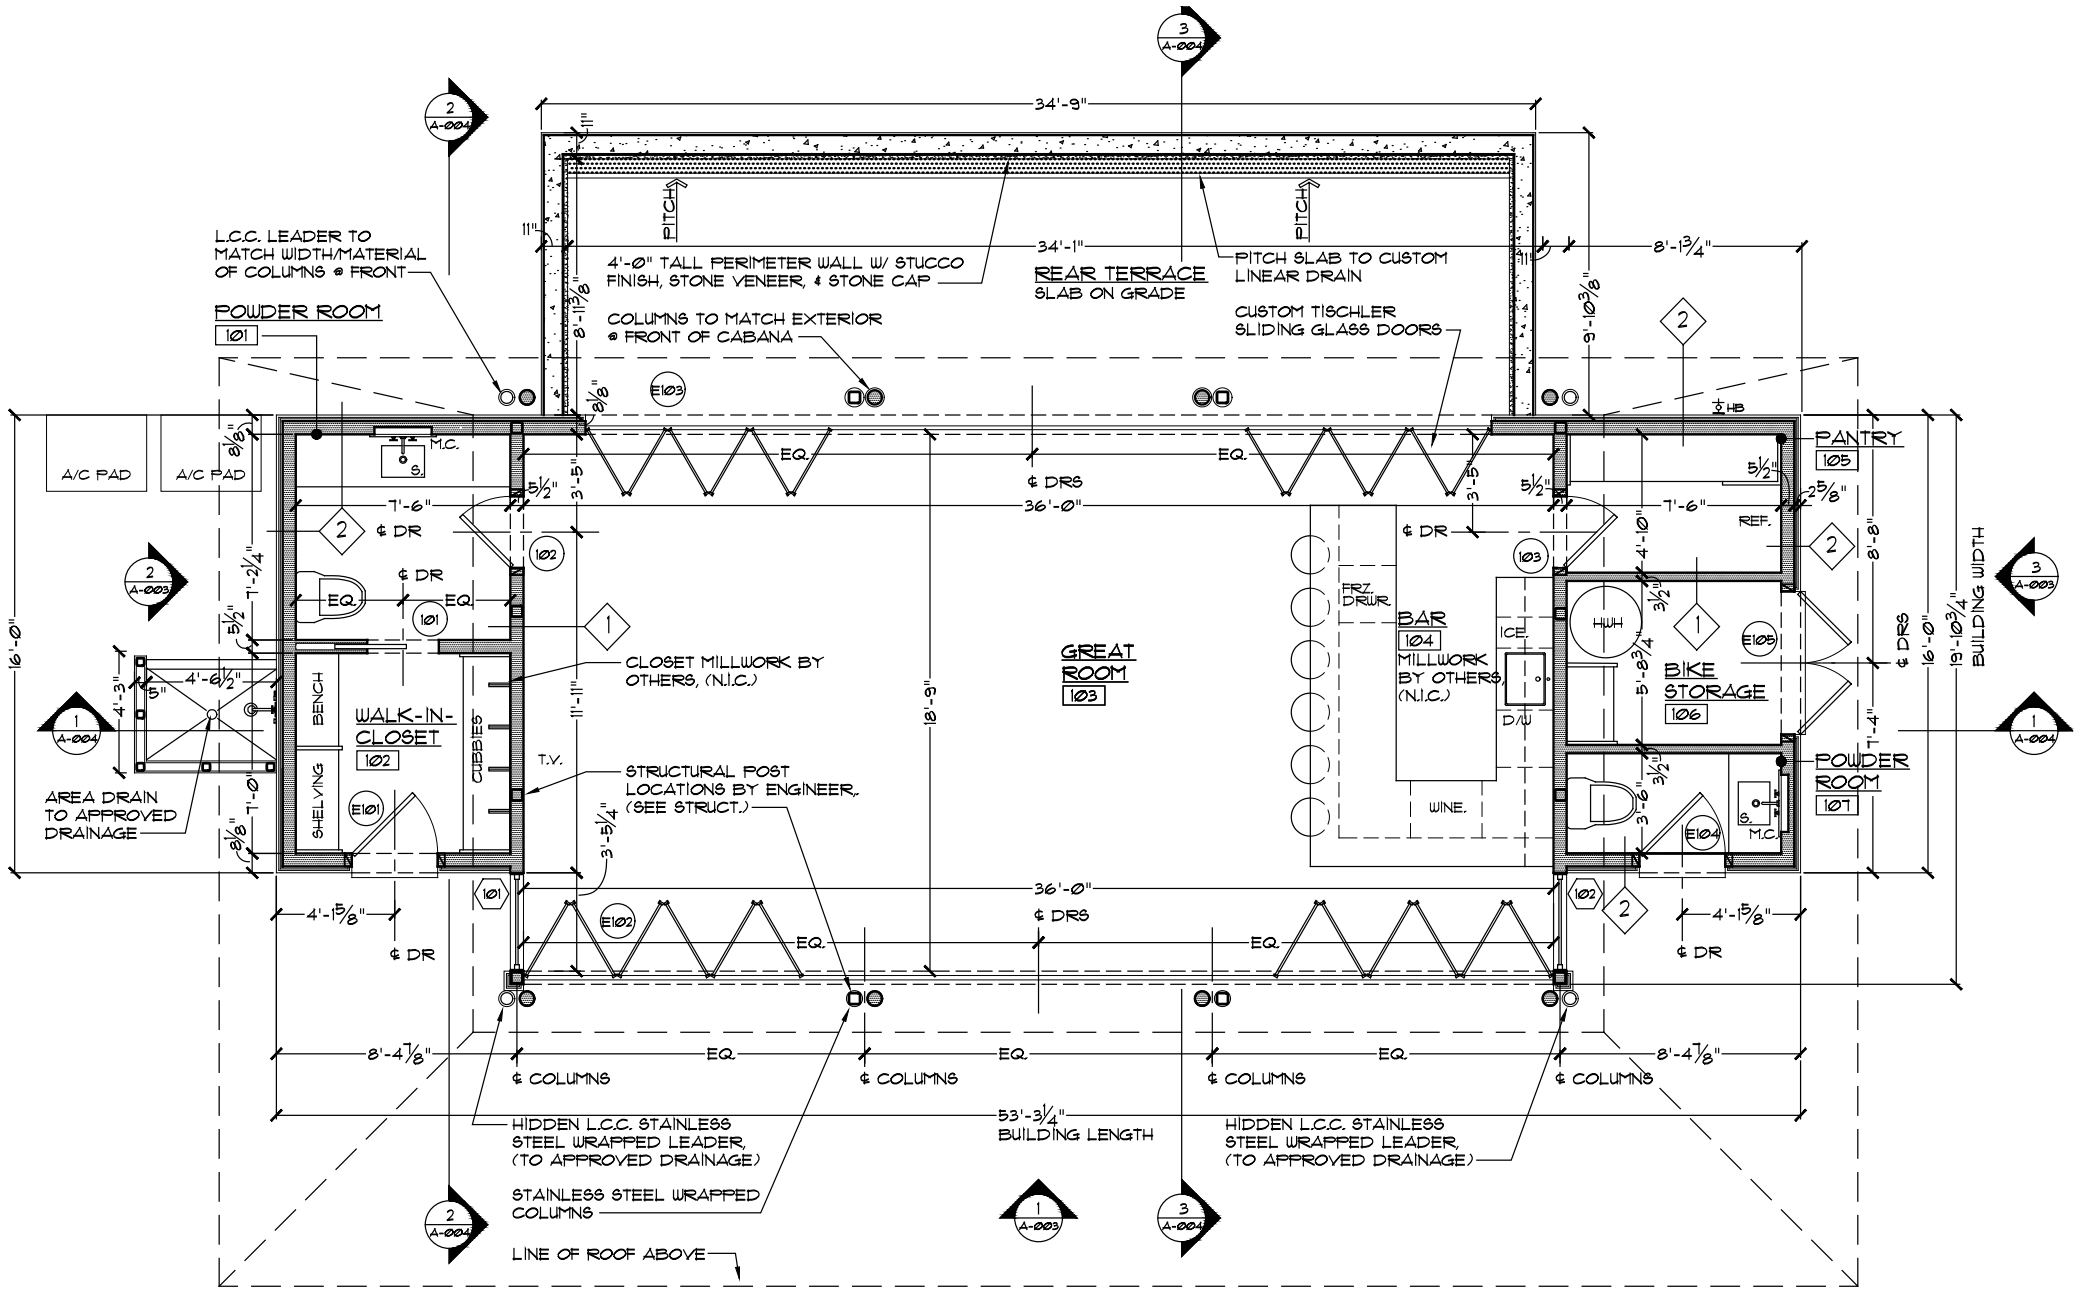

FIRST FLOOR PLAN

SCALE: NO SCALE

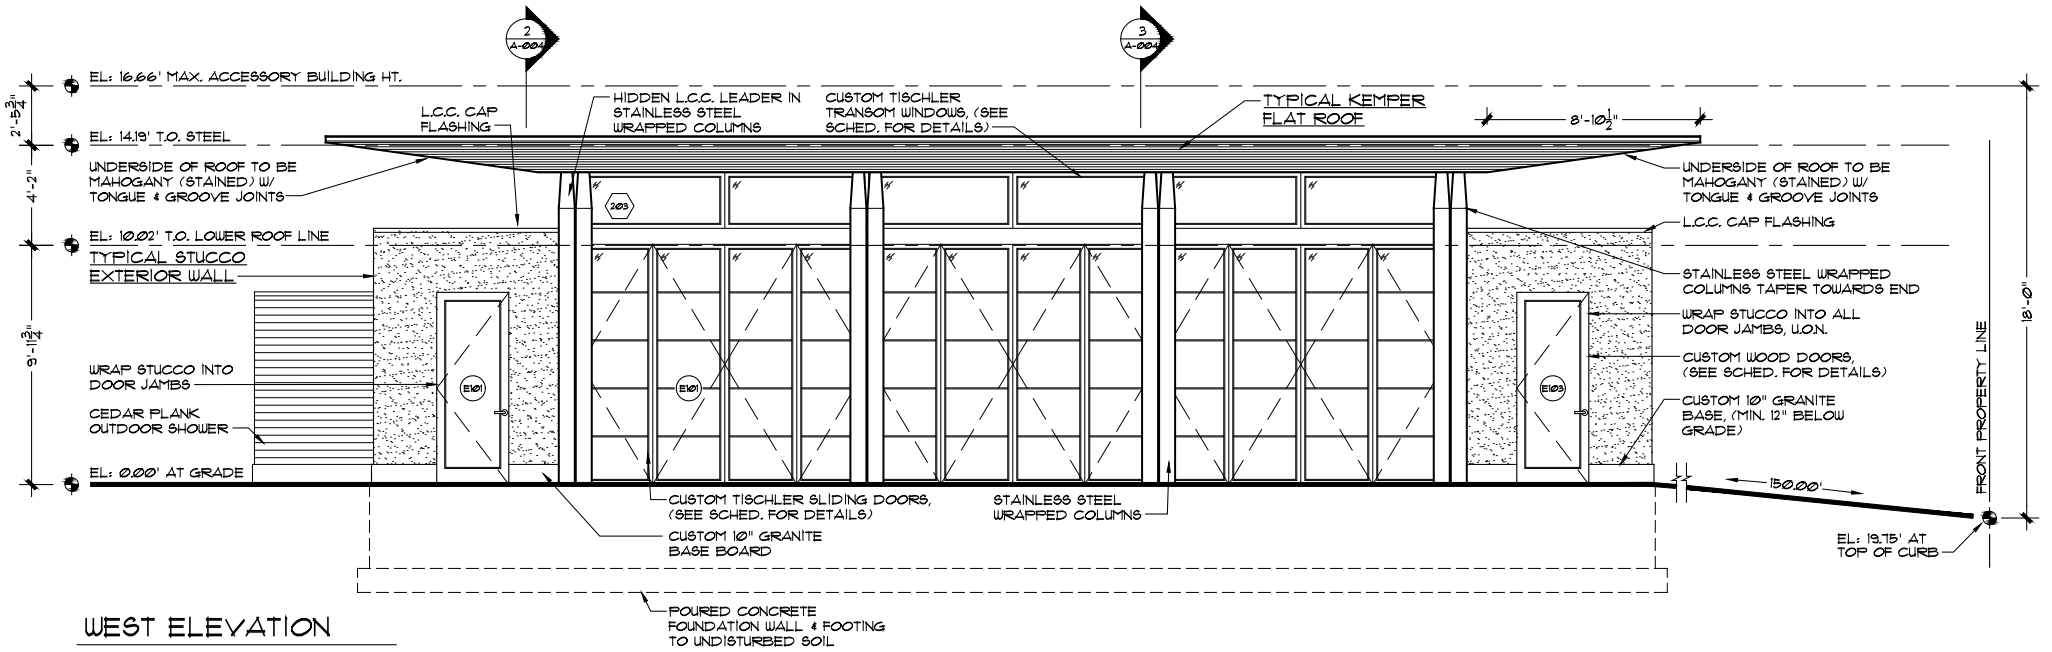

WEST ELEVATION

SCALE: NO SCALE

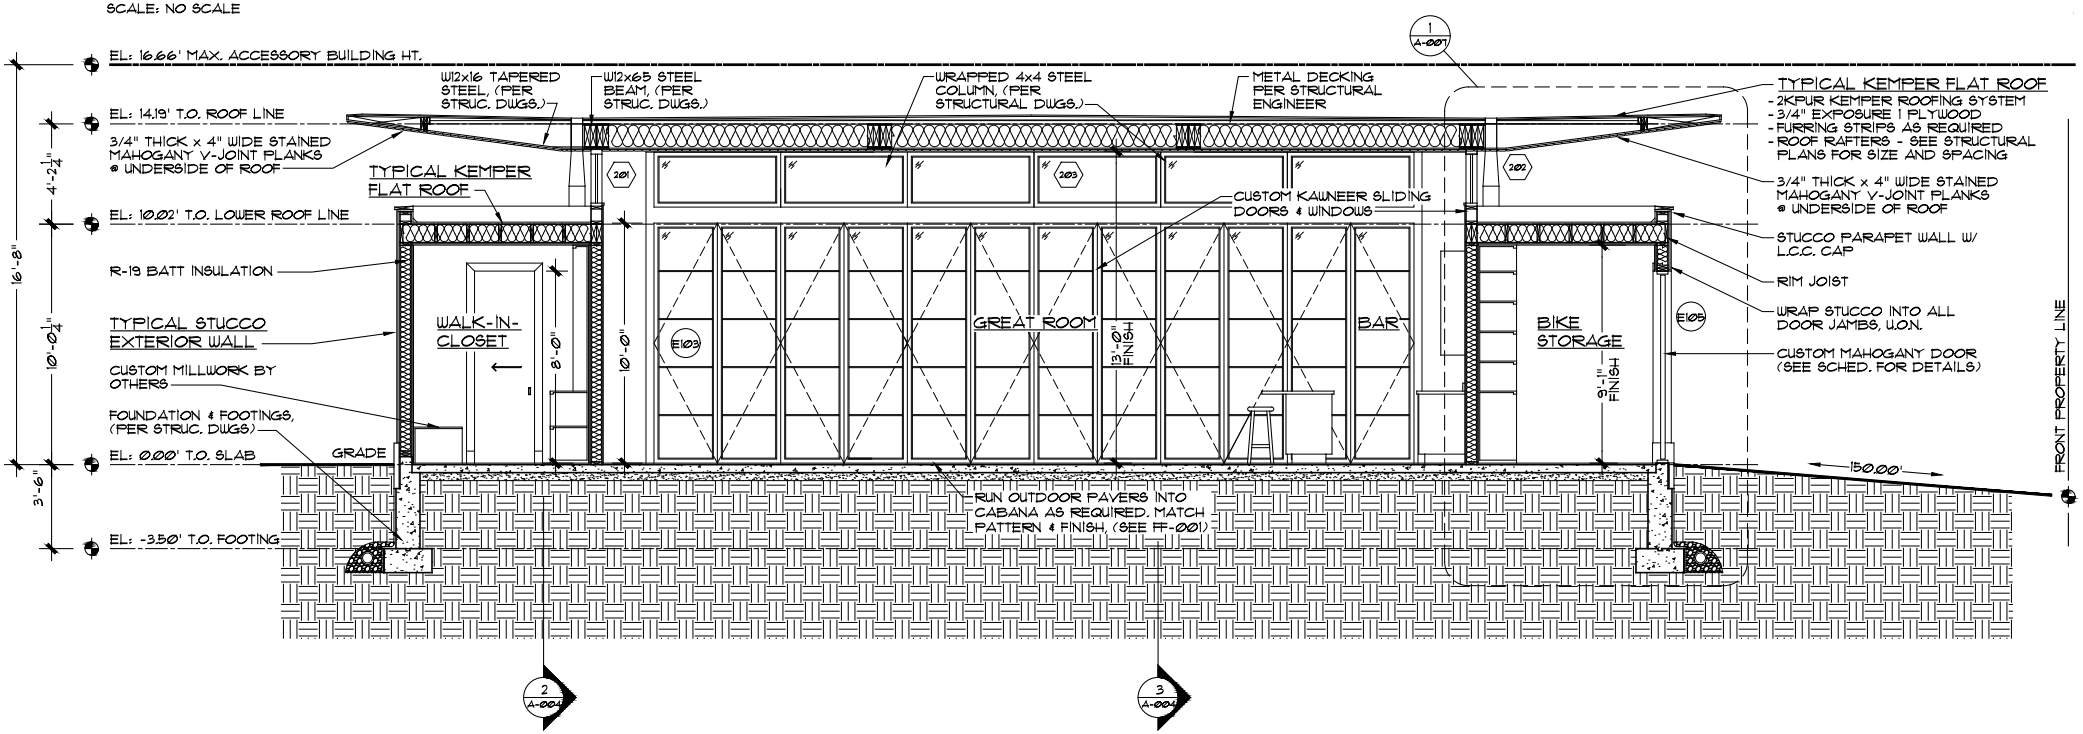

LONGITUDINAL SECTION

SCALE: NO SCALE

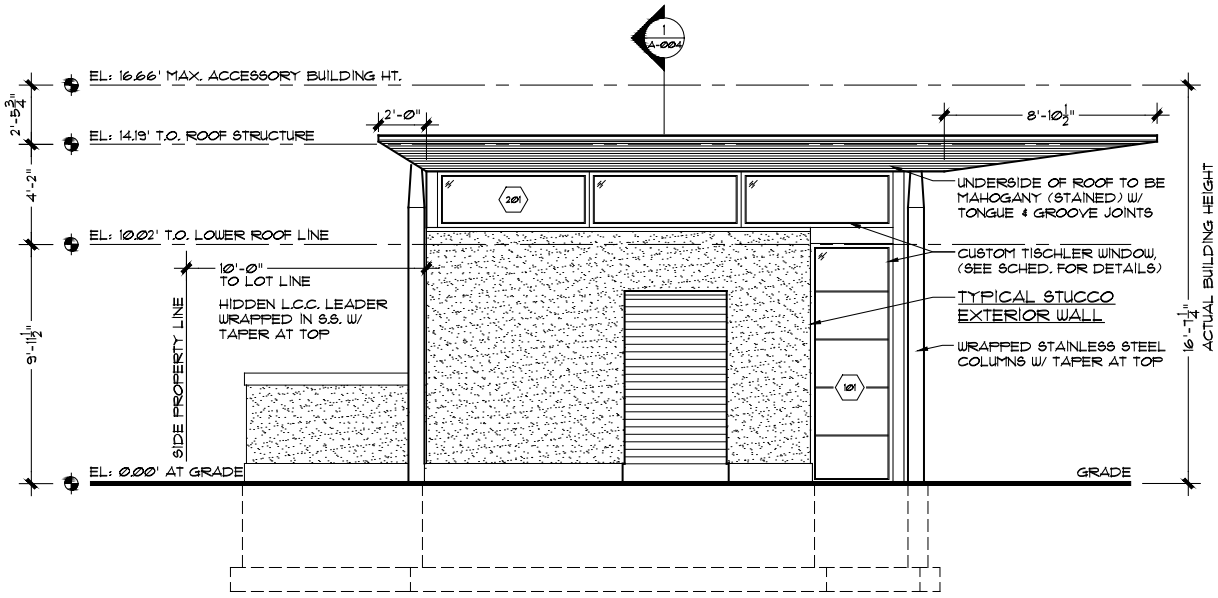

NORTH ELEVATION

SCALE: NO SCALE

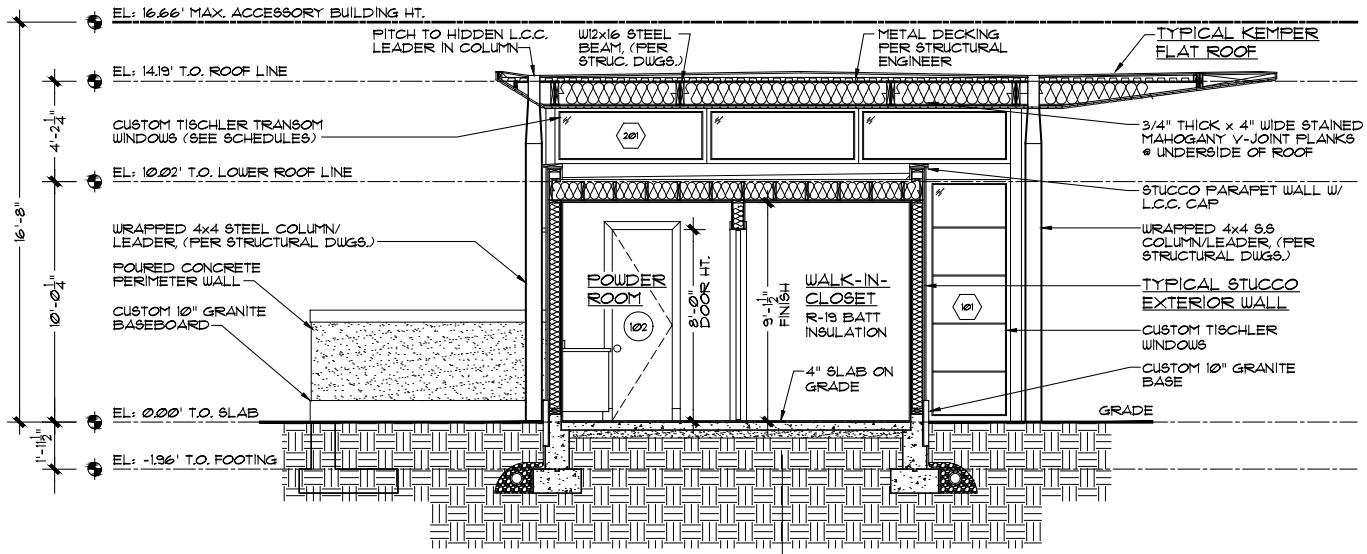

CROSS SECTION

SCALE: NO SCALE