



# AARON DAVID BEST

## WORK SAMPLES


2025

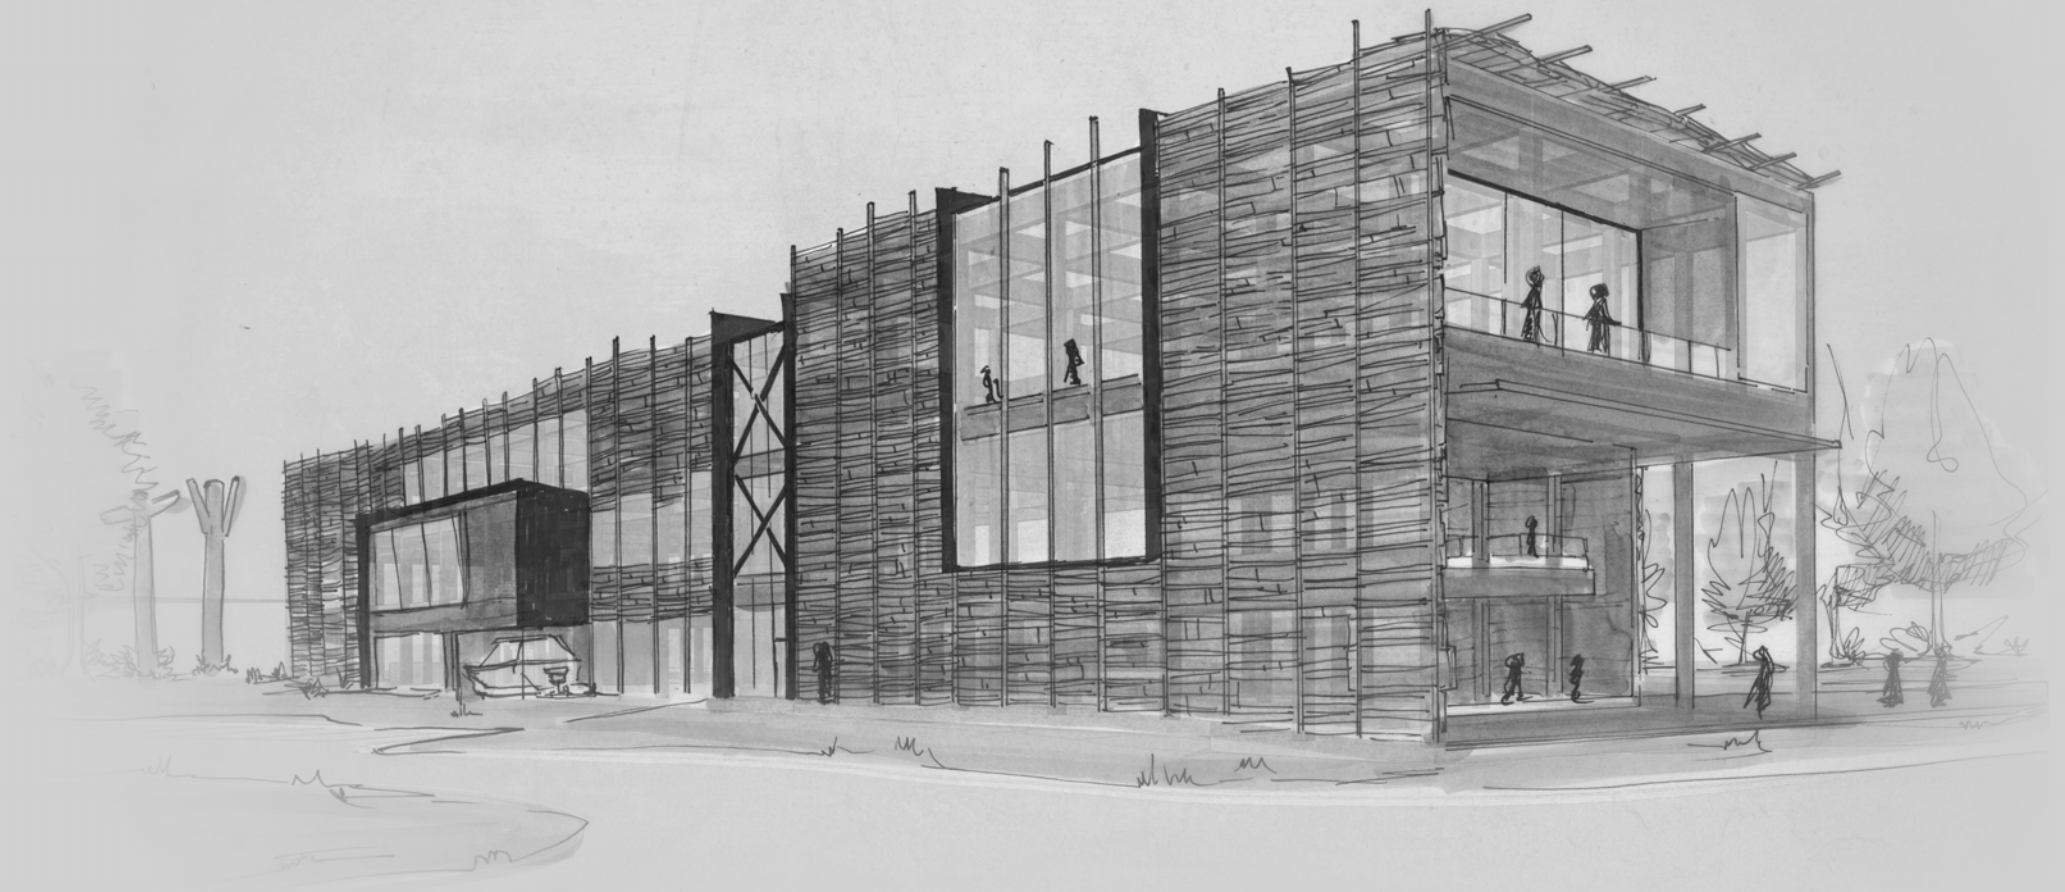

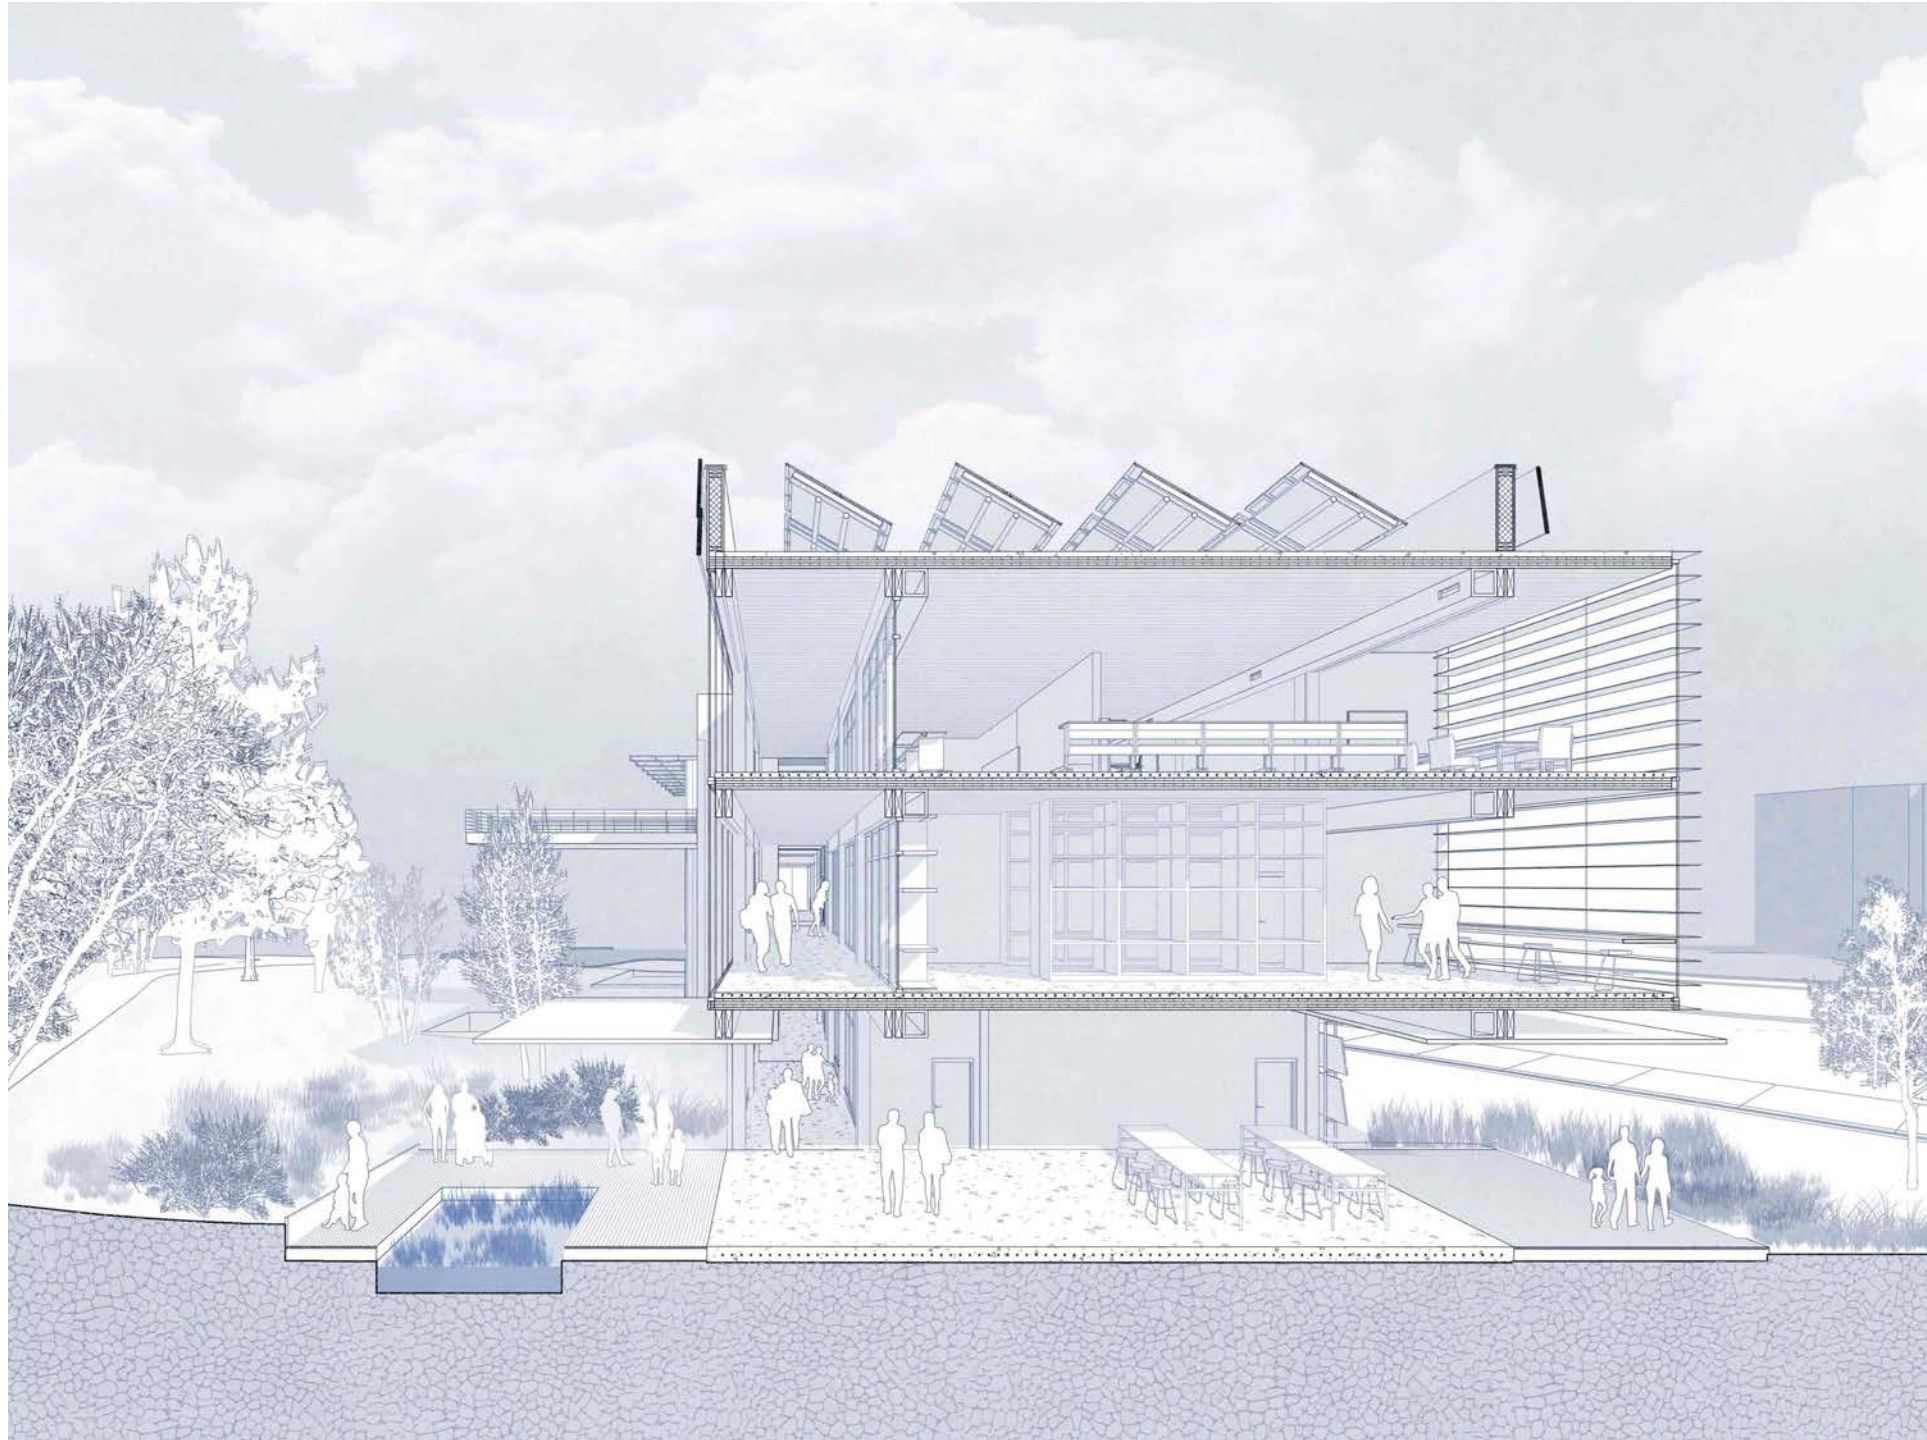

Longhouse Research Center

Section Perspective | Revit - Illustrator - Photoshop

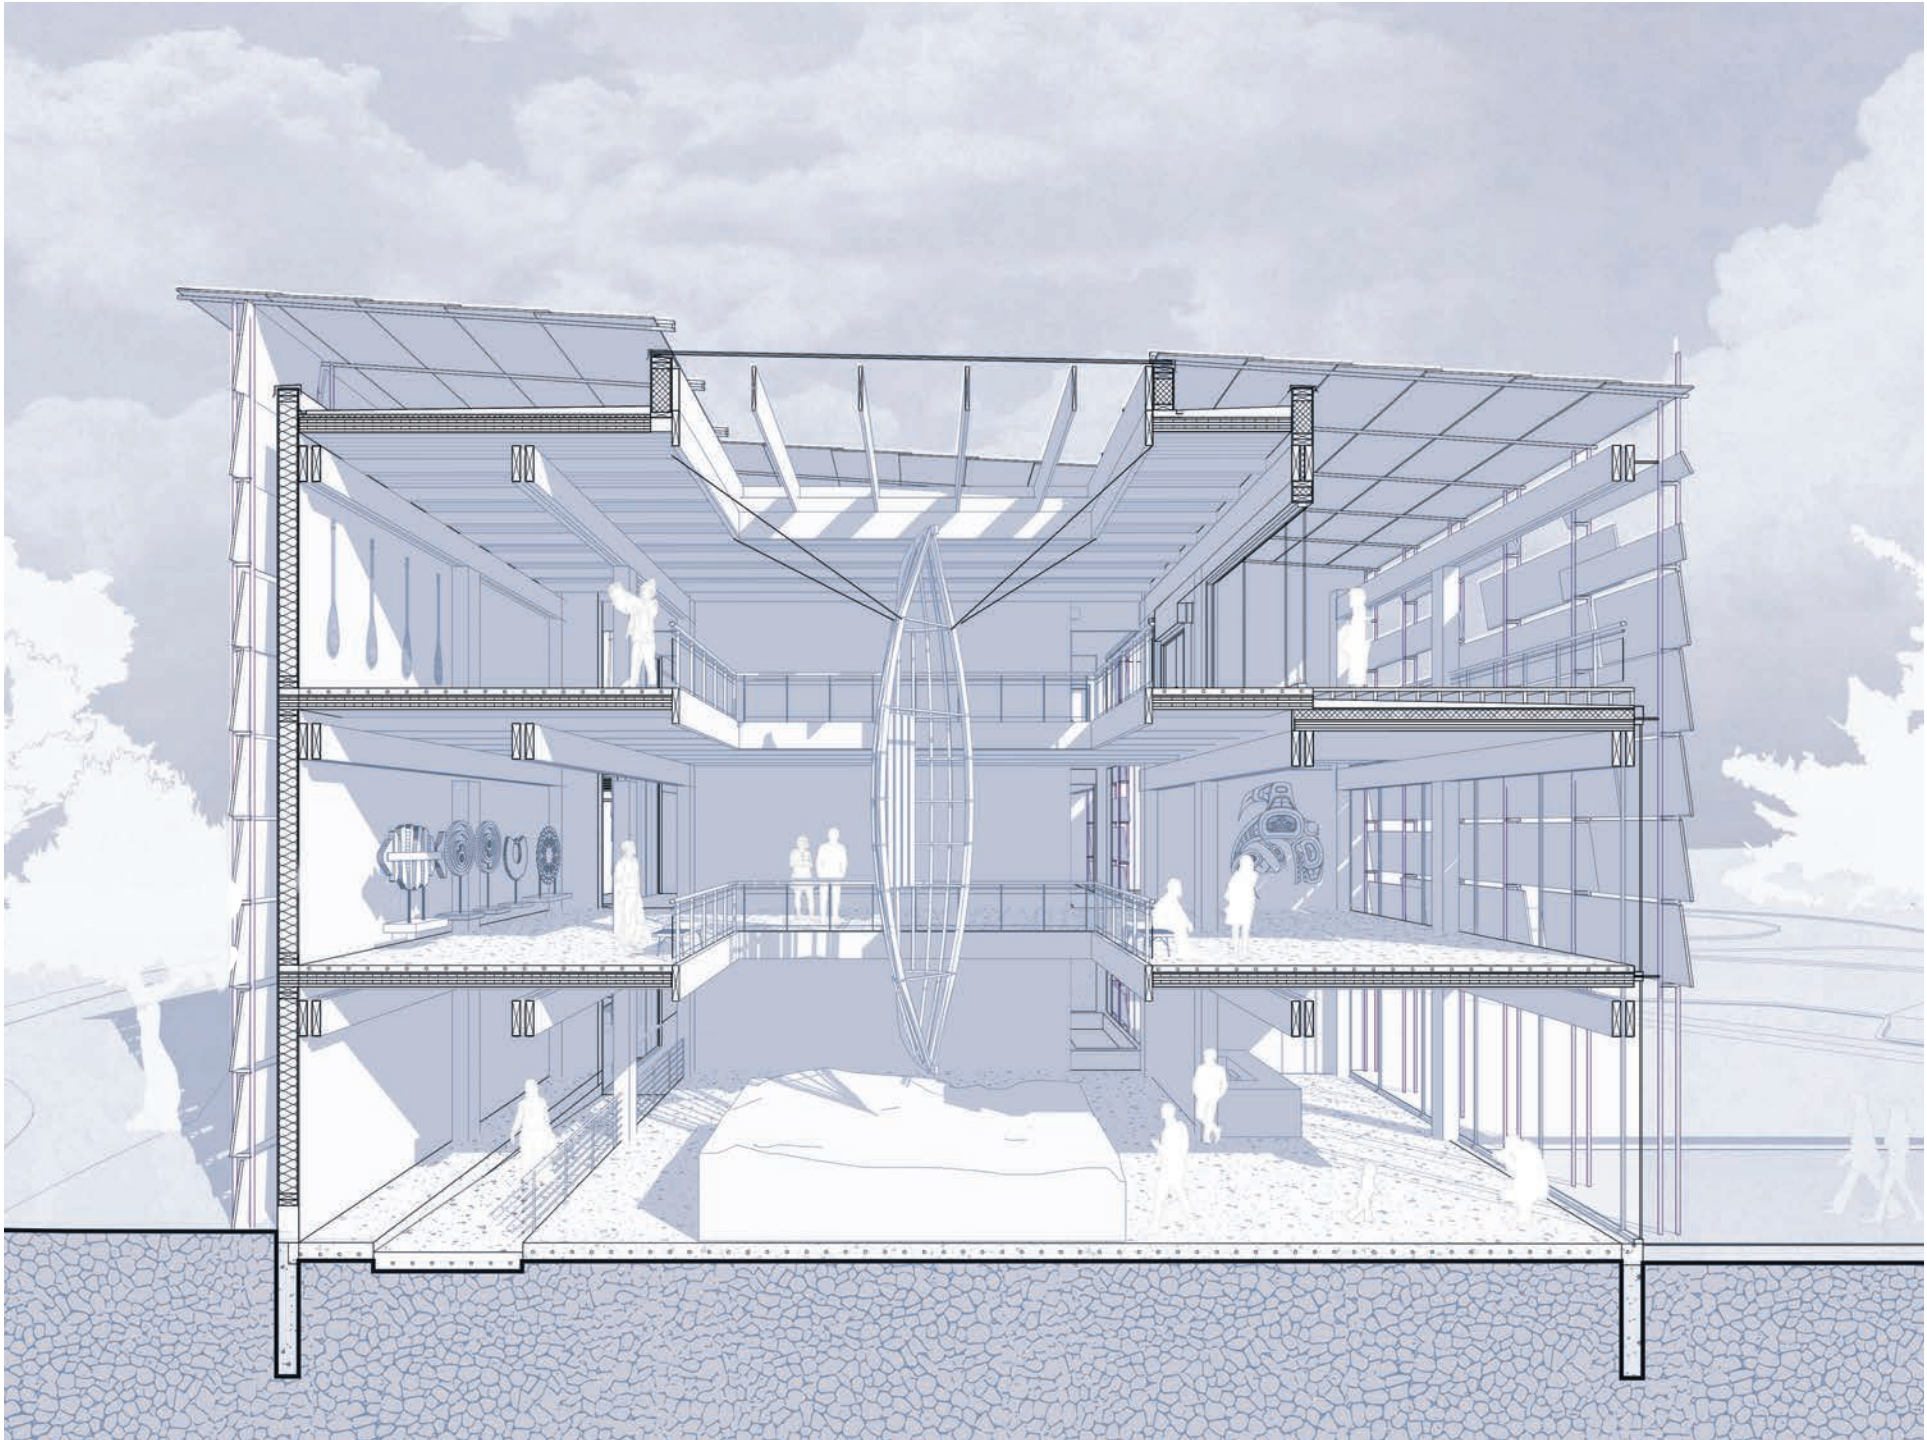

Longhouse Research Center

Section Perspective | Revit - Illustrator - Photoshop



The Factory

Rhino - Enscape - Photoshop




Breckenridge Brewing Campus Master Plan Proposal

Sketchup - Lumion - Photoshop




Railway Overlook

Project Lead

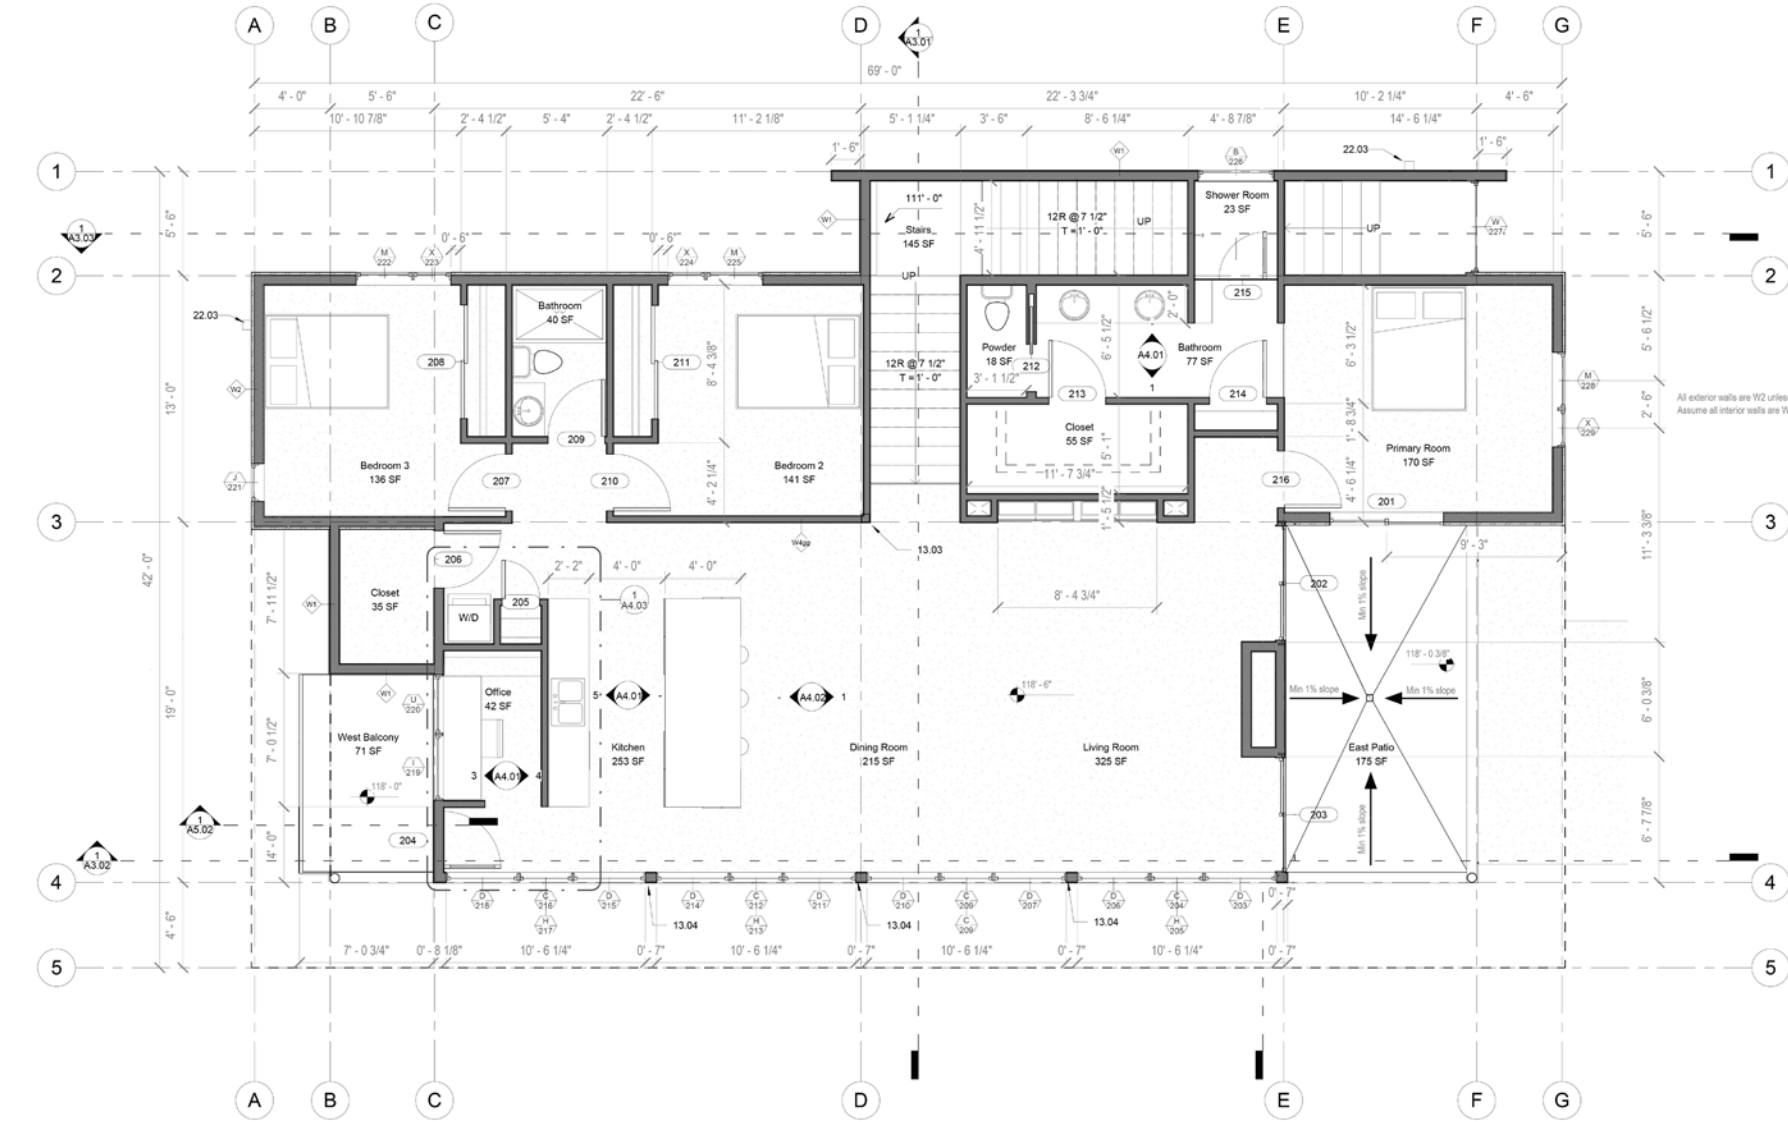

Railway Overlook


Residential Floor Plan Permit Submittal

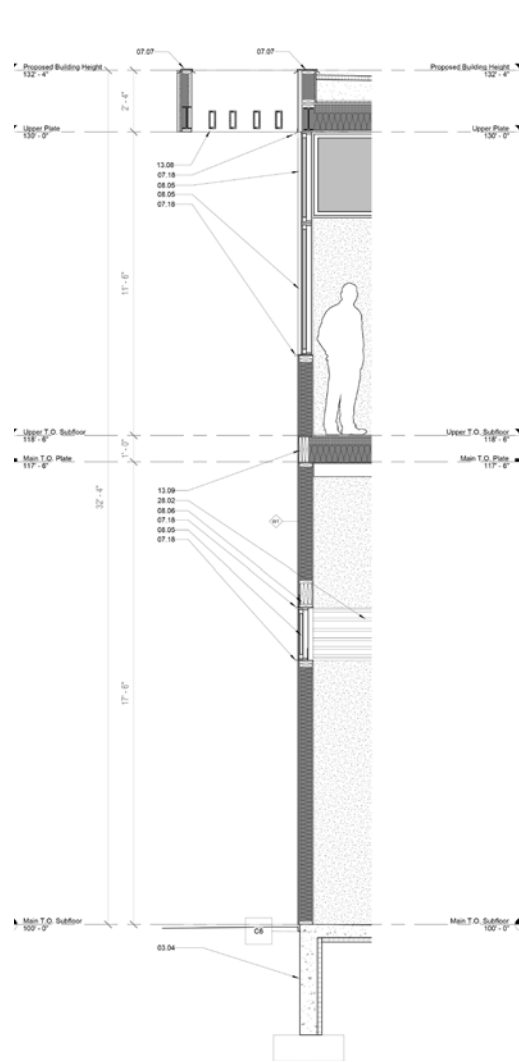


Detail Wall Section

- 03.04 Concrete foundation wall - see structural.
- 13.08 Steel fin sunshade, contractor to verify size + shape w/ arch
- 07.18 Drip Guard
- 08.05 Thermally broken aluminum window
- 13.09 Rim joist - per structural
- 28.02 Garage exhaust fans with louvers coordinate sizes and alignments with exterior elevations
- 08.06 Window header, per structural

Railway Overlook

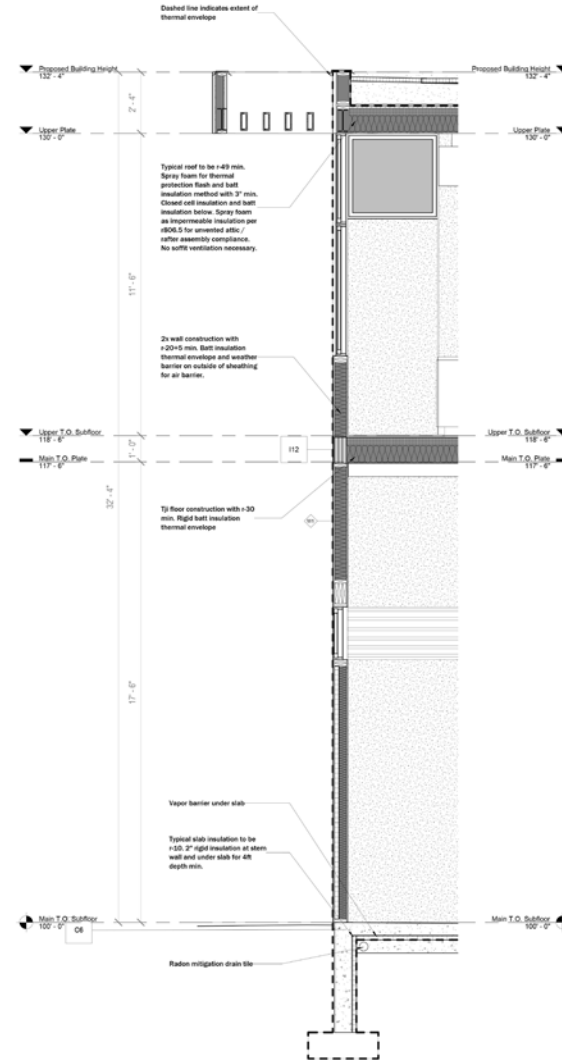

IECC Wall Section

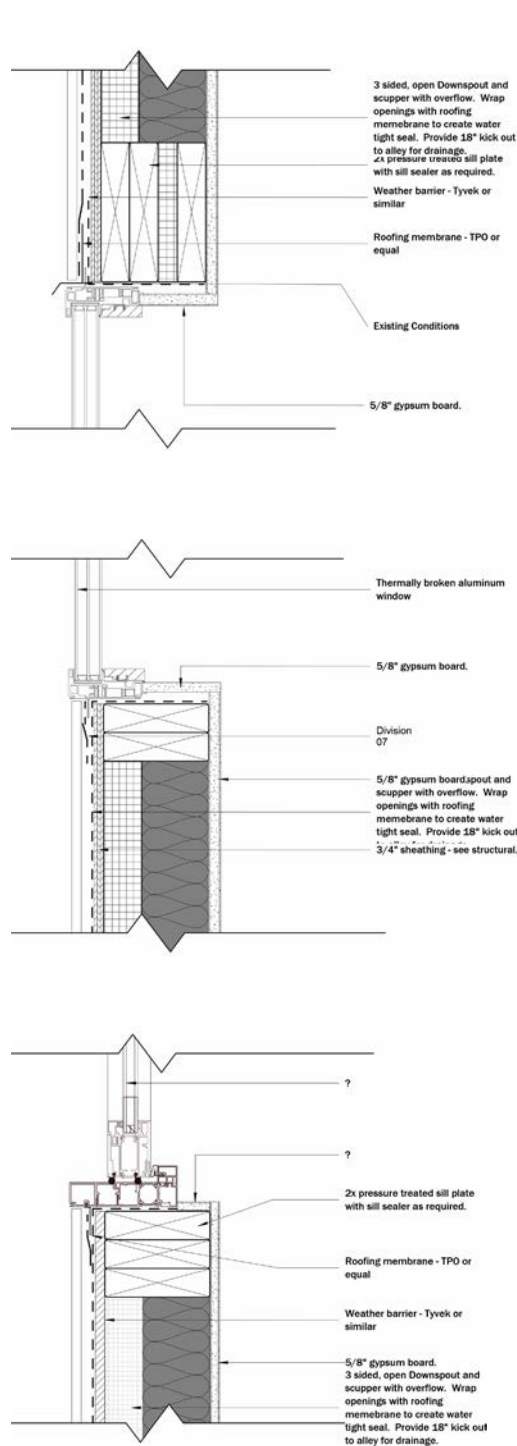

Wall & IECC Sections




Railway Overlook



Interior and Exterior Photography



30 West Building Elevation | Construction Documentation - Revit

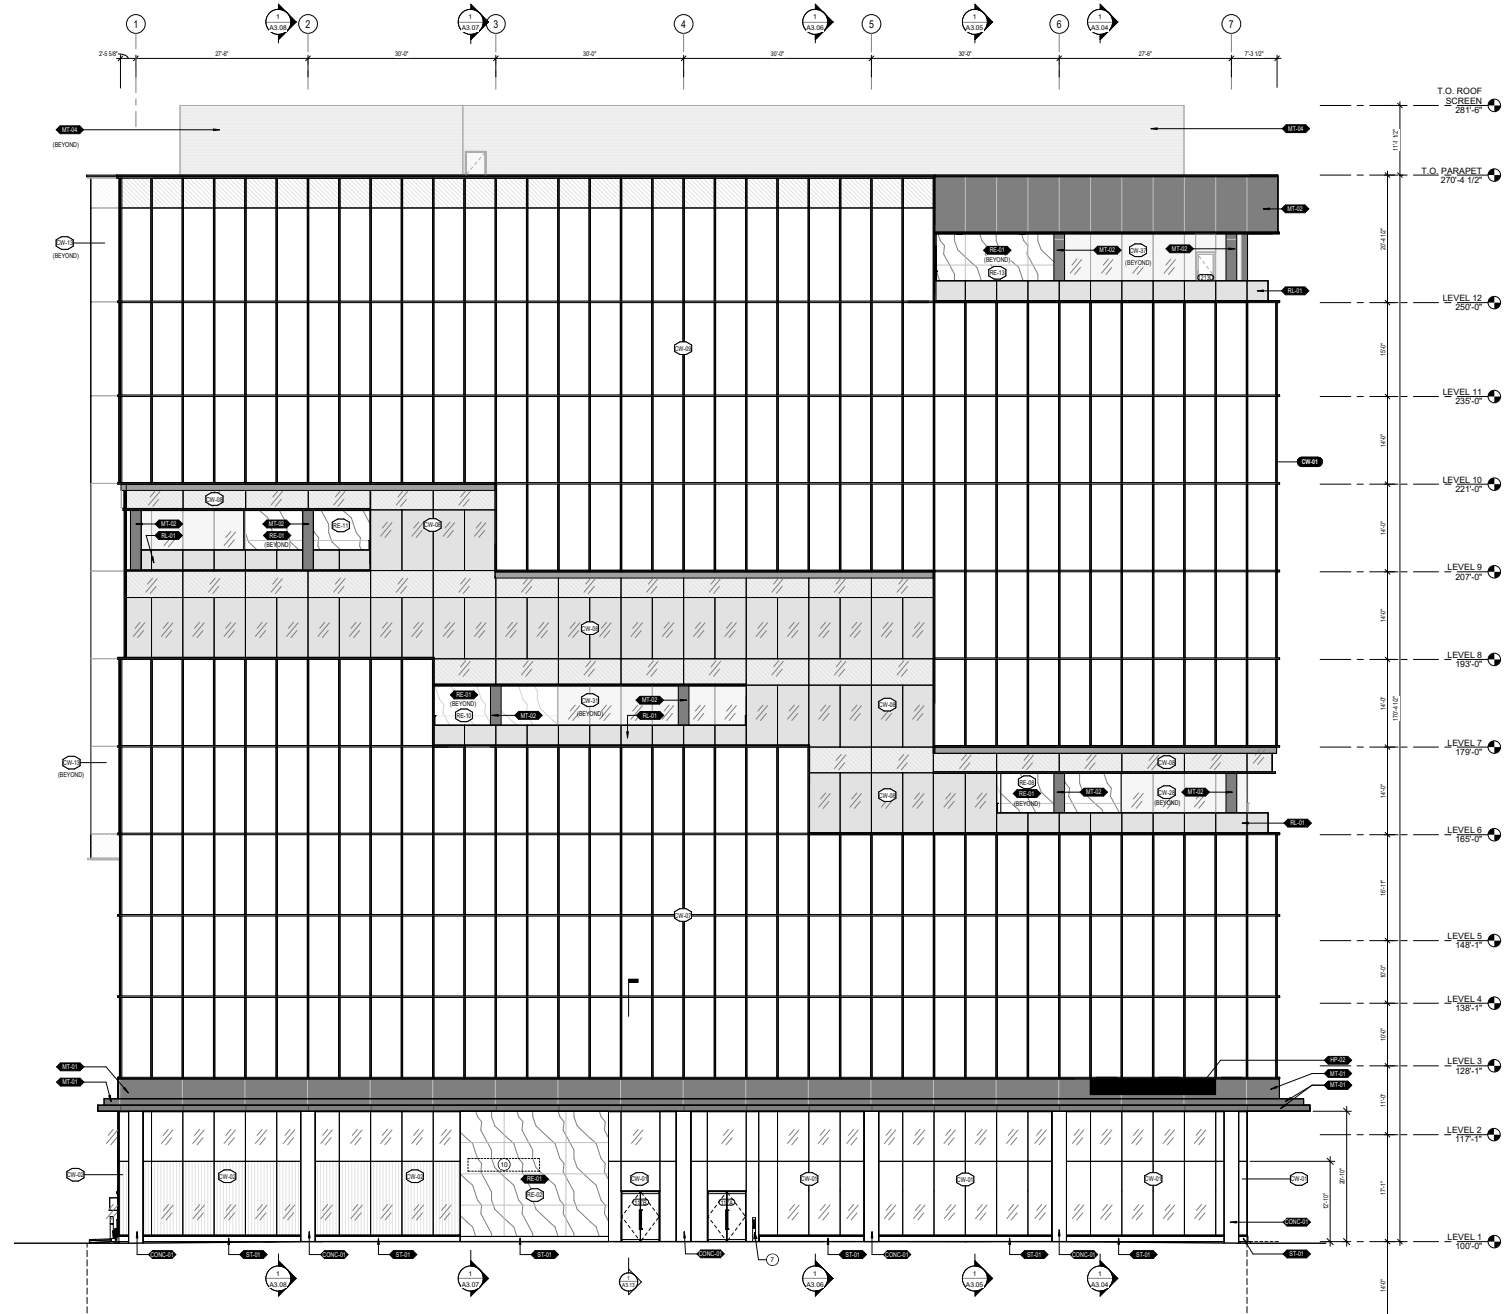

30 West Building Rendering | Sketchup - Lumion - Photoshop



